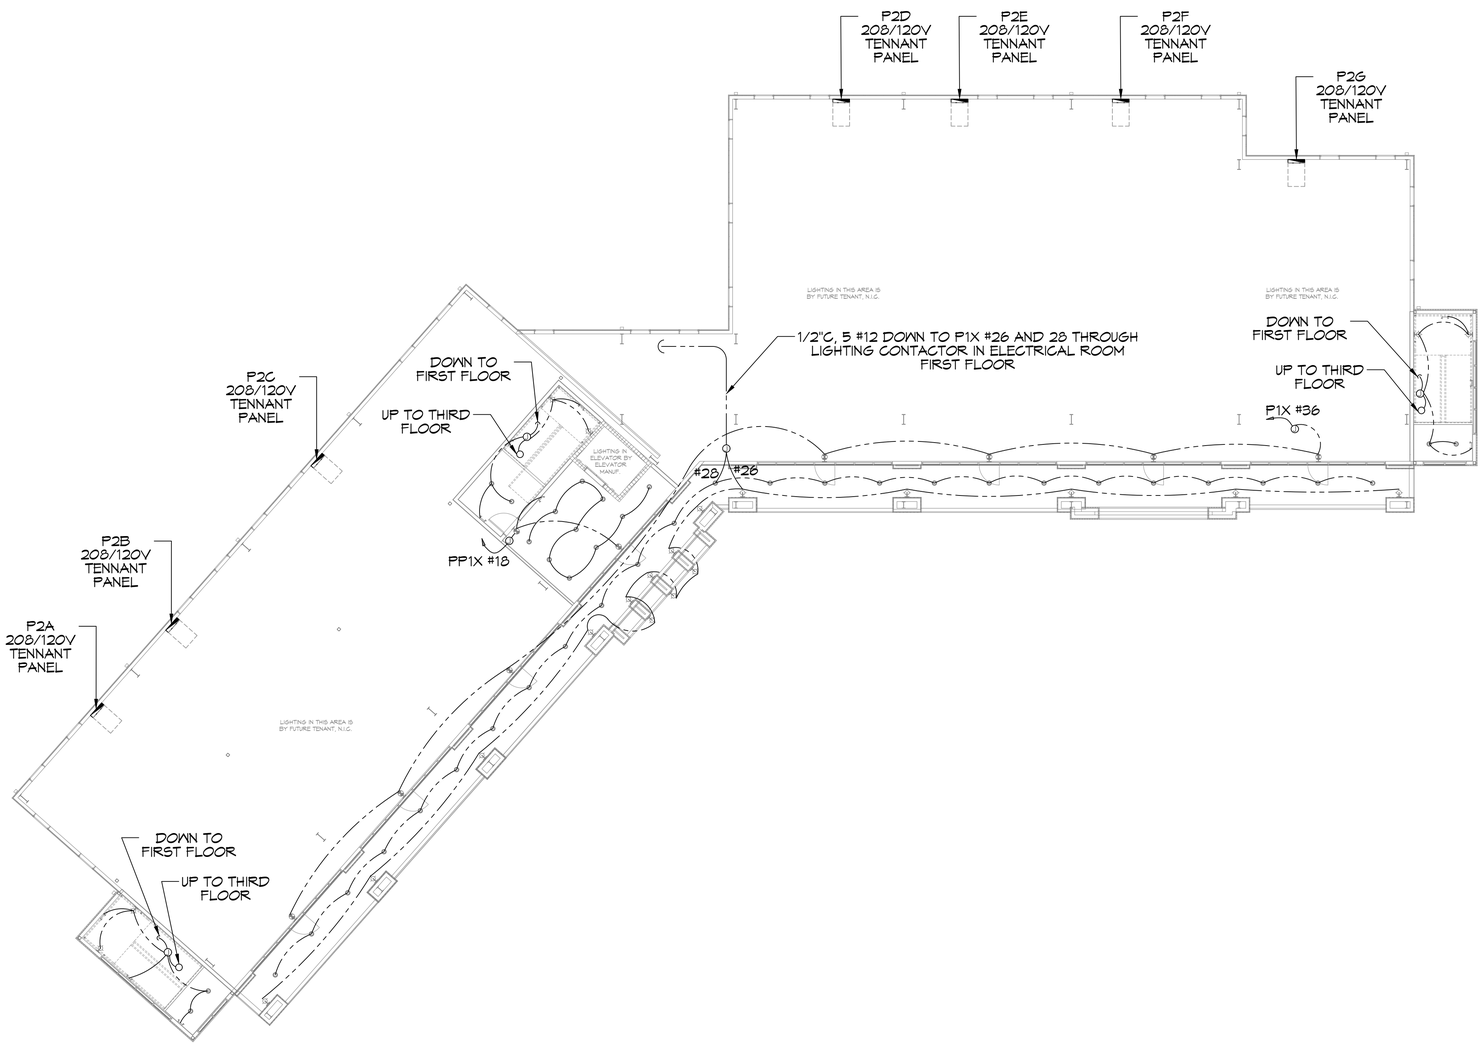

25 SECOND FLOOR LIGHTING PLAN

SCALE: 3/32"=1'-0"

DAMMON ENGINEERING, INC.
LOUISIANA & MISSISSIPPI

Chief Engineer: Brian Mistich, PE
534 Old Spanish Trail
Slidell, LA 70458

www.dammoneningineering.com
info@dammoneningineering.com
PH: 985.649.5932

REVISIONS

#	DESCRIPTION	DATE

SEAL:

MIXED USE DEVELOPMENT

1-10 SOUTH SERVICE ROAD
METAIRIE LOUISIANA

JOB No:

DATE: 01-08-2025

DRAWN BY: CKD

CHECKED BY: RJK

THIS DRAWING AND SPECIFICATION IS BASED ON THE ARCHITECTS CONCEPT AND PROVIDED AS A GUIDE FOR THE ELECTRICAL SYSTEM. THE ELECTRICAL ENGINEER ASSUMES NO RESPONSIBILITY FOR ERRORS OR OMISSIONS IN THE ARCHITECTS DRAWINGS. THE ELECTRICAL ENGINEER ASSUMES NO RESPONSIBILITY FOR ERRORS, OR WORK FURNISHED AND OR INSTALLED BY OTHERS, UNLESS THE WORK IS PROVIDED BY THE ELECTRICAL ENGINEER OR HIS SUBCONTRACTORS. THE ELECTRICAL ENGINEER ASSUMES NO RESPONSIBILITY FOR ANY ERRORS OR OMISSIONS IN THE ARCHITECTS DRAWINGS.

SHEET TITLE:
SECOND FLOOR LIGHTING PLAN

DRAWING NUMBER:
E103

SHEET No: 9 of 15