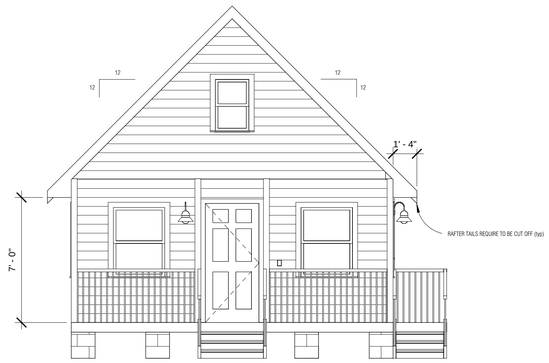

1 FRONT ELEVATION
1/4" = 1'-0"

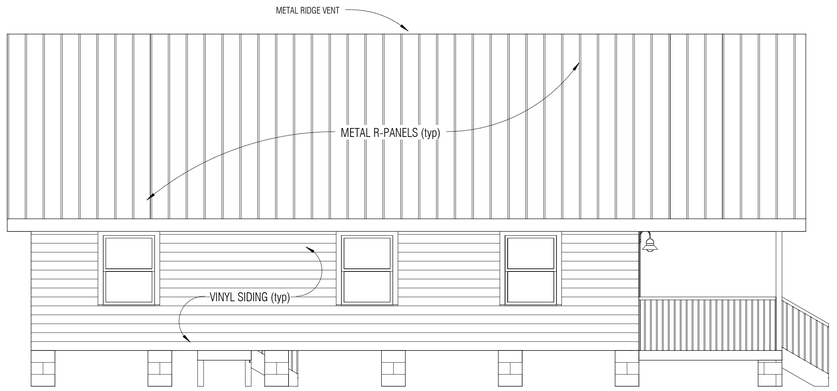

2 LEFT ELEVATION
1/4" = 1'-0"

4 REAR ELEVATION
1/4" = 1'-0"

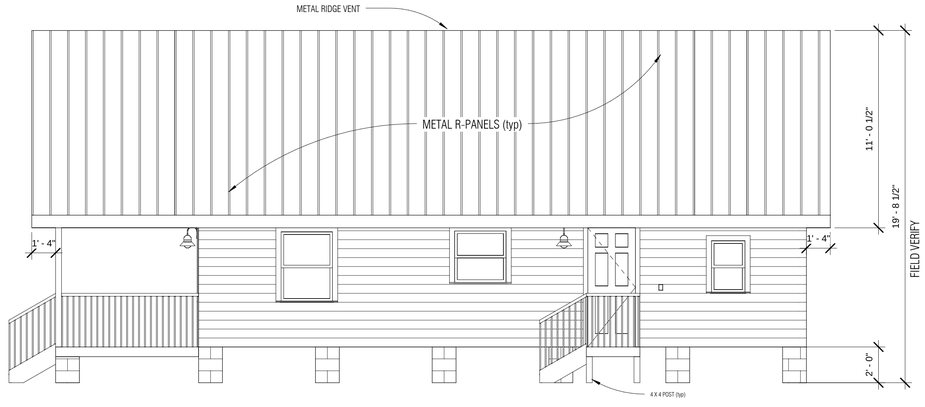

3 RIGHT ELEVATION
1/4" = 1'-0"

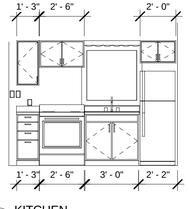

5 KITCHEN
1/4" = 1'-0"

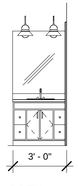

6 BATH
1/4" = 1'-0"

No copies, transmissions, reproductions, or electronic manipulation of any portion of these drawings in whole or in part are to be made without the expressed written permission of Cramer Design. All designs indicated in these drawings are property of Cramer Design.

CRAMER DESIGN

1710 Roselawn Dr.
Slidell, LA. 70460
985.641.7237

NOTE: Although every effort has been made in preparing these plans, the contractor is ultimately responsible for checking plans for accuracy and or errors before construction begins.

No.	Description	Date

Fred Ferrera

Elevations

Project number	0731
Date	5/10/08
Drawn by	JC
Checked by	JC
Scale	1/4" = 1'-0"

A103

5/25/2008 1:08:59 PM