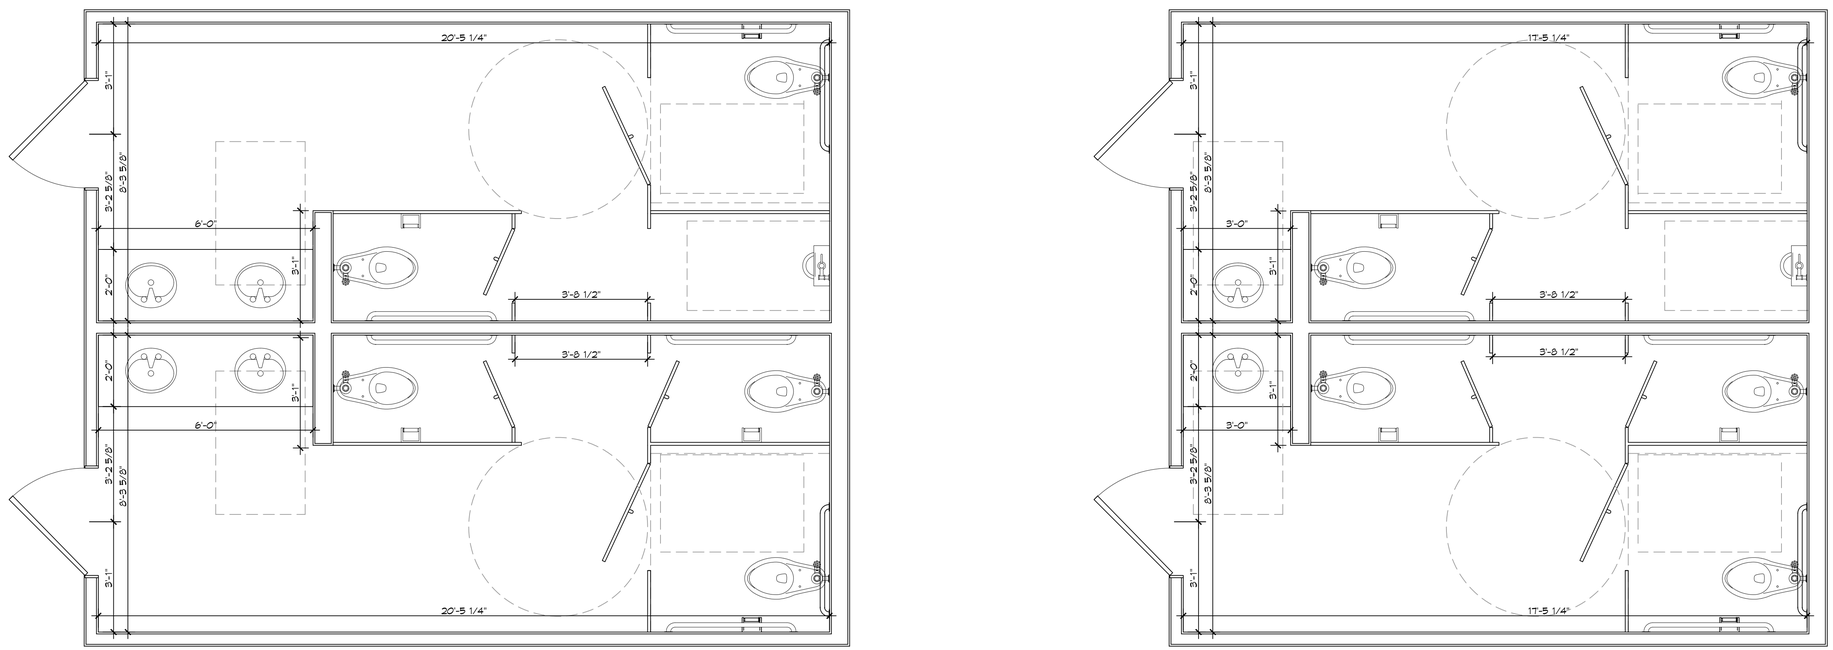

1 PROPOSED FLOOR PLANS
SCALE: 1/2" = 1'-0"

DAMMON ENGINEERING, INC.
LOUISIANA & MISSISSIPPI

Chief Engineer: Brian Mistich, PE
5544 Highway 77 Suite 1
Slidell, LA 70458

www.dammonengineering.com
info@dammonengineering.com
PH: 985.649.5832

#	DESCRIPTION	DATE

REVISIONS

SEAL:

NEW ADA RESTROOM
ELKS LODGE
34212 ELKS ROAD
SLIDELL LOUISIANA 70460

JOB No: 2400 | DATE: 01-30-2024
DRAWN BY: SKA | CHECKED BY: CASD

THE DRAWINGS, SPECIFICATIONS, AND OTHER DOCUMENTS PREPARED BY DAMMON ENGINEERING, INC. ARE INSTRUMENTS OF SERVICE THROUGH EXECUTION OF THE PROJECT TO WHICH THEY ARE RELATED. THEY ARE THE PROPERTY OF DAMMON ENGINEERING, INC. AND MAY BE USED ONLY FOR THE PROJECT TO WHICH THEY HAVE BEEN PREPARED AND DEVELOPED WITHOUT WRITTEN CONSENT OF DAMMON ENGINEERING, INC. ANY REPRODUCTION OF THESE DOCUMENTS FOR OTHER PROJECTS OR BY OTHERS WITHOUT WRITTEN CONSENT IS PROHIBITED.

SHEET TITLE:
FLOOR PLAN, ELECTRICAL PLAN, FINISH FLOOR PLAN, ELEVATIONS

DRAWING NUMBER:
A101

SHEET No: 1 of # 1

FILE NAME: J:\- Foundations or Structural Only\Ulta Lodge Slidell Jimmy\Current Drawings\A101 - Floor Plan.dwg PLOT DATE & TIME: Thursday, August 29, 2024 4:37:13 AM