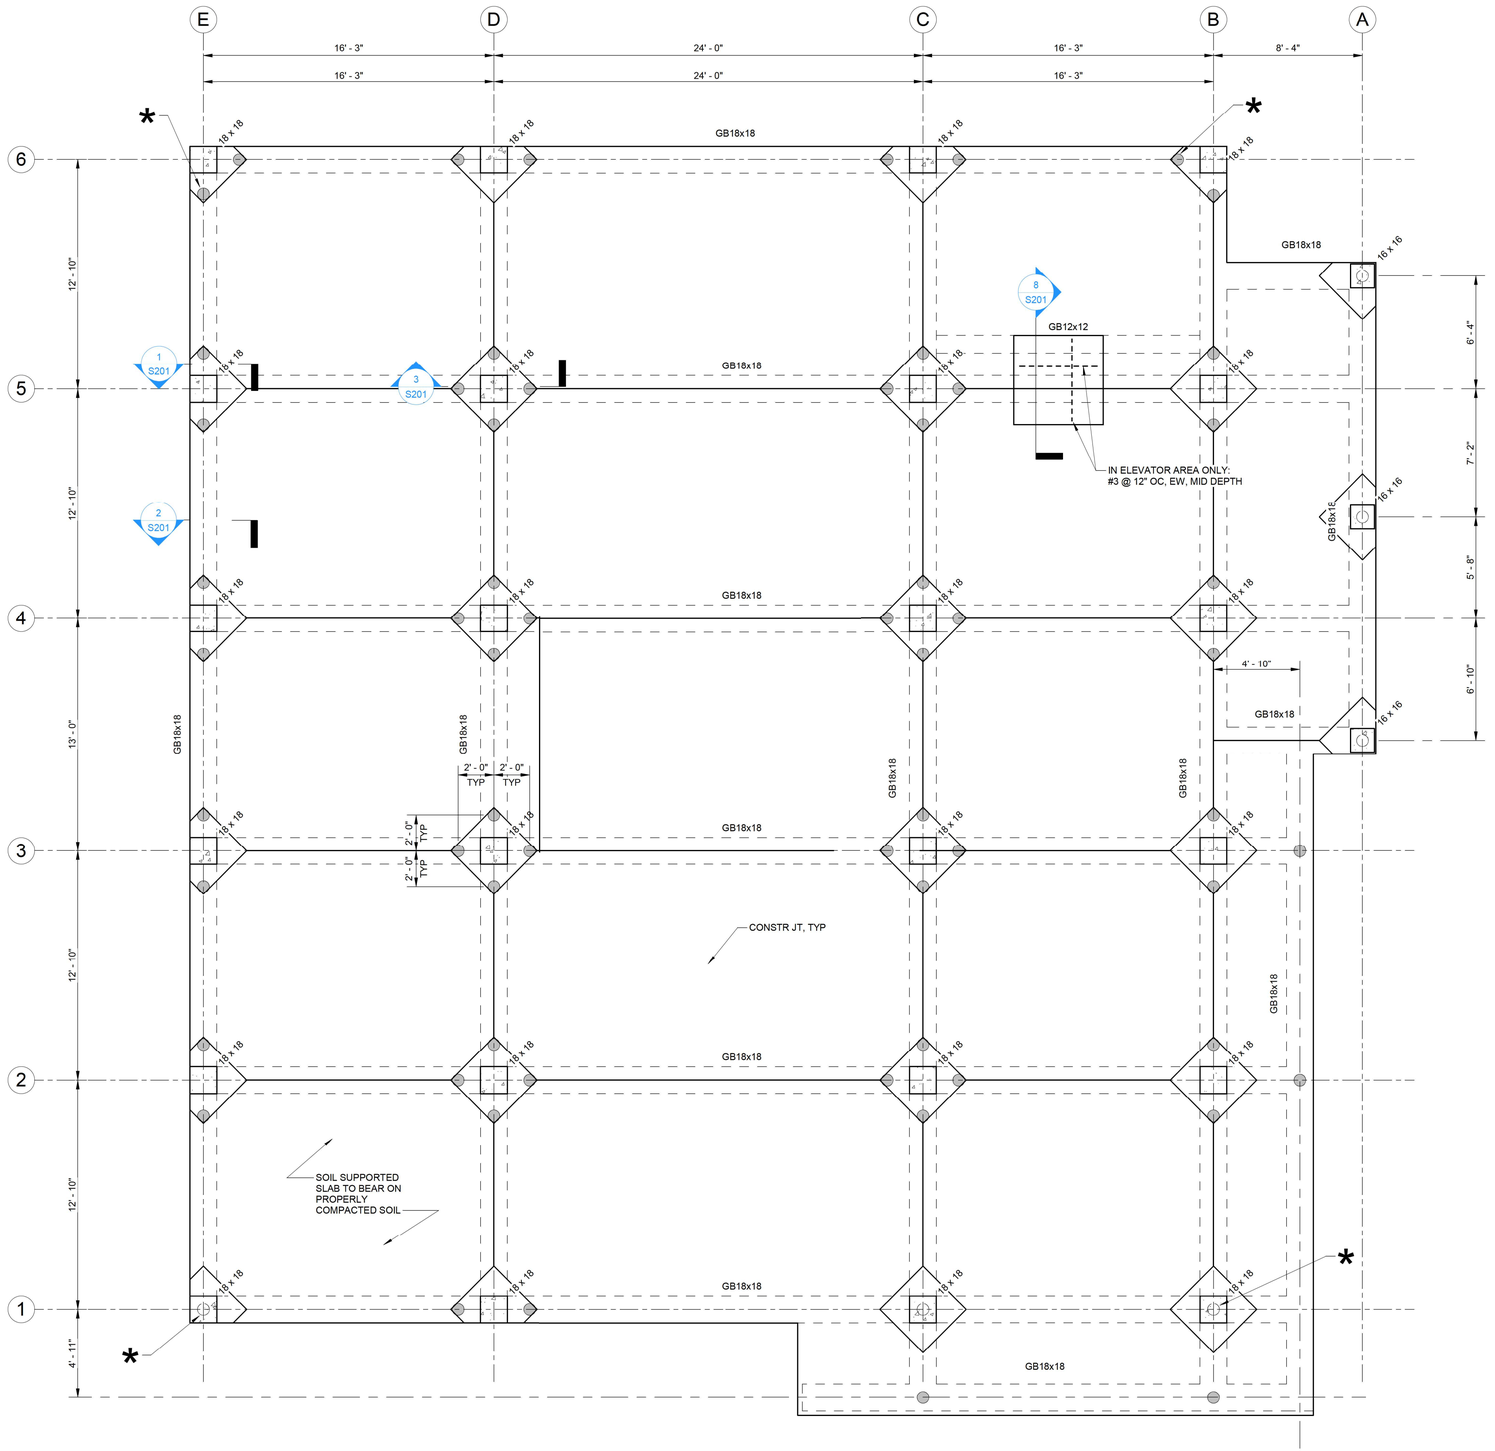

Structural Foundation Schedule	
Family	Count
APDG_Timber Pile23	68

PLAN NOTES: UNLESS NOTED OTHERWISE

1. TOC EL 0' - 0", 4" CONCRETE SLAB-ON-GRADE THROUGHOUT. DO NOT REINFORCE. PER ASCE 24 AND FEMA RECOMENDATIONS FOR V-FLOOD ZONES. CONTROL JOINTS WHERE SHOWN ARE FOR REFERENCE ONLY. CONTRACTOR TO SUBMIT A CONTROL JOINT LAYOUT FOR APPROVAL TO THE ARCHITECT SHOULD IT DIFFER FROM THAT SHOWN. ALL JOINTS SHALL BE COORDINATED WITH ARCH.
2. GB24x18 - DENOTES GRADE BEAM, 24" WIDE x 18" DEEP, SEE SCHED FOR REINF
3. ◯ , ◌ - DENOTES SINGLE PILE, SEE GENERAL NOTES. SEE SECTIONS AND DETAILS FOR CUT OFF ELEVATIONS
4. * - DENOTES JOB PILE TO BE USED AS A PROBE PILE. PROBE PILES TO MEET SAME SPECS AS JOB PILES, SEE GEN NOTES FOR SPECS.
5. REFER TO ARCH DRAWINGS FOR FLOOR FINISHING REQUIREMENTS
6. **± DIMENSIONS SHOWN ARE FOR REFERENCE ONLY, VERIFY ALL DIMENSIONS WITH ARCH DWGS**

1 S101 **00-GROUND LEVEL**
1/4" = 1'-0"

N

1/31/2024 10:38:41 AM

55 TREASURE ISLE, SLIDELL, LA 70461

SINGLE-FAMILY RESIDENCE

#	TYPE (SEE CHANGE LOG)	DATE

STATE OF LOUISIANA
JOSHUA P. JUNEAU
License No. 44521
PROFESSIONAL ENGINEER
01/31/2024

AP DESIGN GROUP
CIVIL & STRUCTURAL ENGINEERING
ADMIN@AP-ENG.COM
504-410-5322

CONSTRUCTION DOCUMENTS

ISSUED 31 JAN 2024

S101

PLANS - PILE AND GRADE BEAM