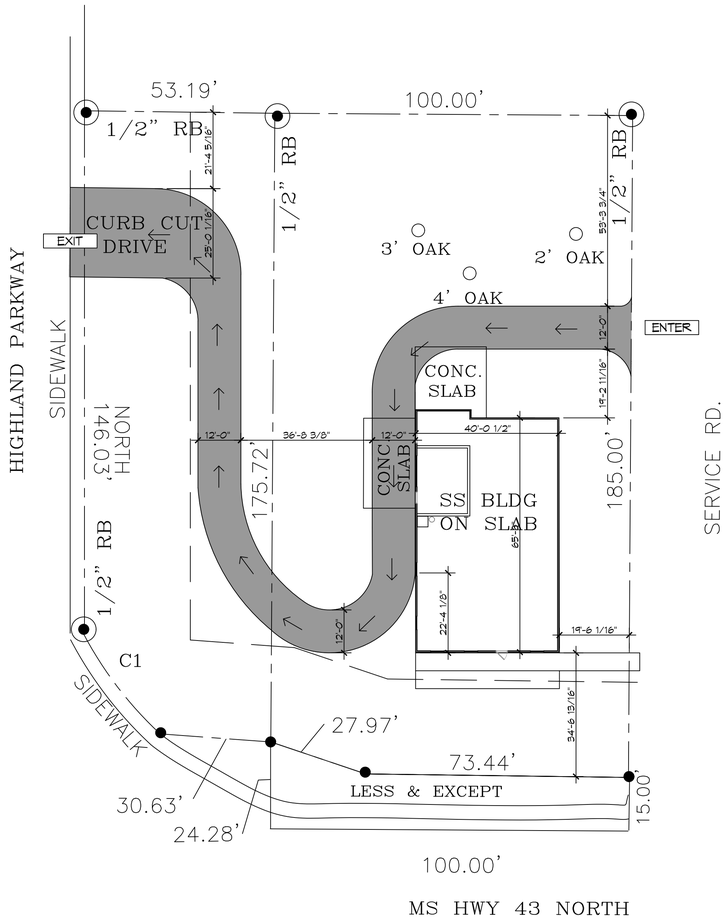

1 OPTION 1
SCALE: 1"=20'

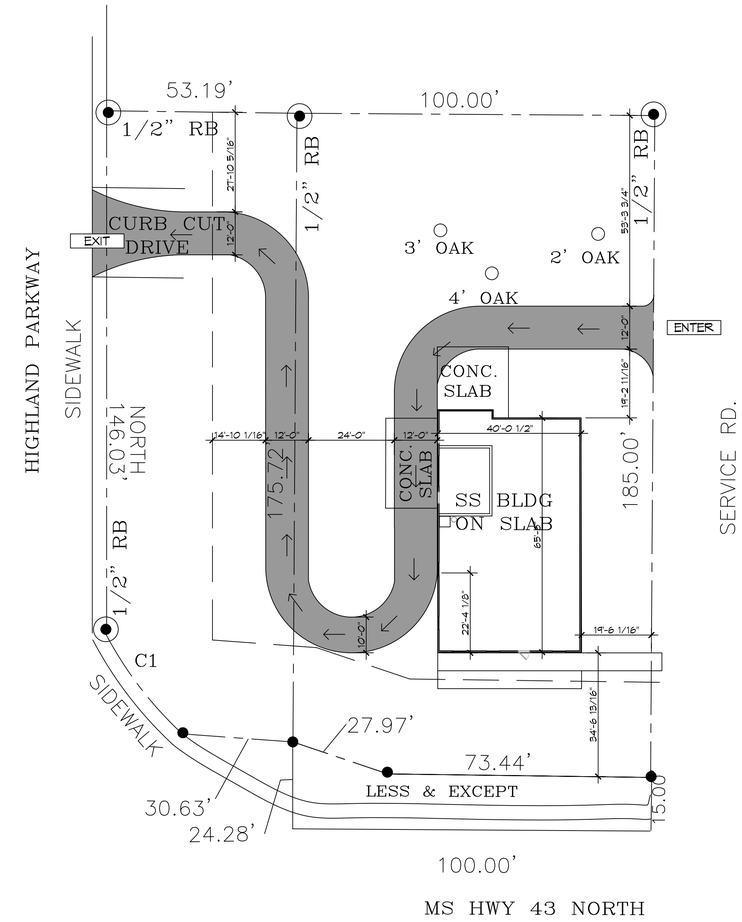

1 OPTION 2
SCALE: 1"=20'

DAMMON ENGINEERING, INC.
LOUISIANA & MISSISSIPPI

www.dammonengineering.com
info@dammonengineering.com
PH: 985.649.5832

Chief Engineer: Brian Mistich, PE
54 Cypress Trail
Slidell, LA 70458

#	DESCRIPTION	DATE

REVISIONS

SEAL:

RENOVATION
NEW PJ'S COFFEE
1403 MS-43
PICAYUNE, MS 39466

JOB No:	2025
DATE:	02-24-25
DRAWN BY:	TNT
CHECKED BY:	JMS

All rights reserved. Copyright © 2025 Dammon Engineering, Inc. The use of this drawing, and any part thereof, is subject to the terms and conditions of the agreement between Dammon Engineering, Inc. and the client for whom the project for which this drawing has been prepared is developed without written consent of Dammon Engineering, Inc. is prohibited. Any other use or reproduction is prohibited by law.

SHEET TITLE:
EXISTING SITE PLAN

DRAWING NUMBER:
C101

SHEET No: 1 of 1

FILE NAME: J:\-BEDRAWN\FVS Projects MS\Current Drawings\C101 - Site Plan.dwg PLOT DATE & TIME: Tuesday, February 25, 2025 10:44:22 AM