ACCESS CONTROL SYMBOL LEGEND

- (141) = DOOR NUMBER
- PR = CONTACTLESS PROXIMITY READER
- DP = DOOR POSITION SWITCH
- MS = MOTION SENSOR
- = CABLING
- = FIRE WALL

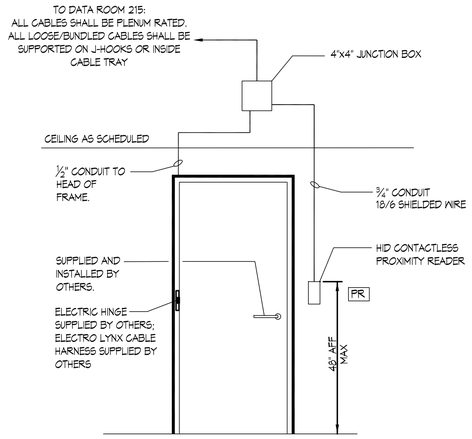

F SINGLE DOOR

DOORS: 302, 321, 333, 336A, 336B, 343, 344A, 344B, 345, 353A, 368, 383

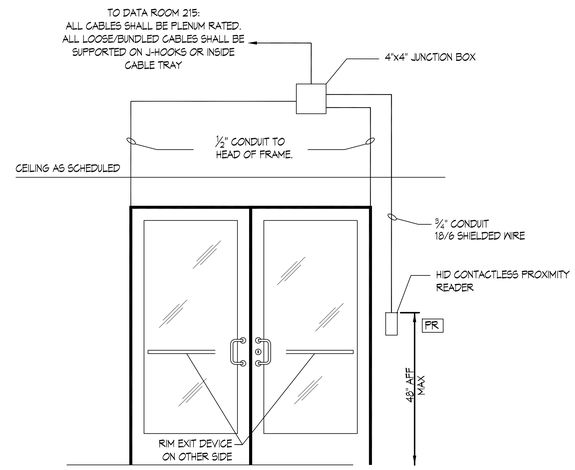

G DOUBLE GLASS DOOR

DOORS: 351C, 351D

NOTE: PROVIDE FIRE SAFING IN CONDUITS PENETRATING FIRE RATED ASSEMBLIES.

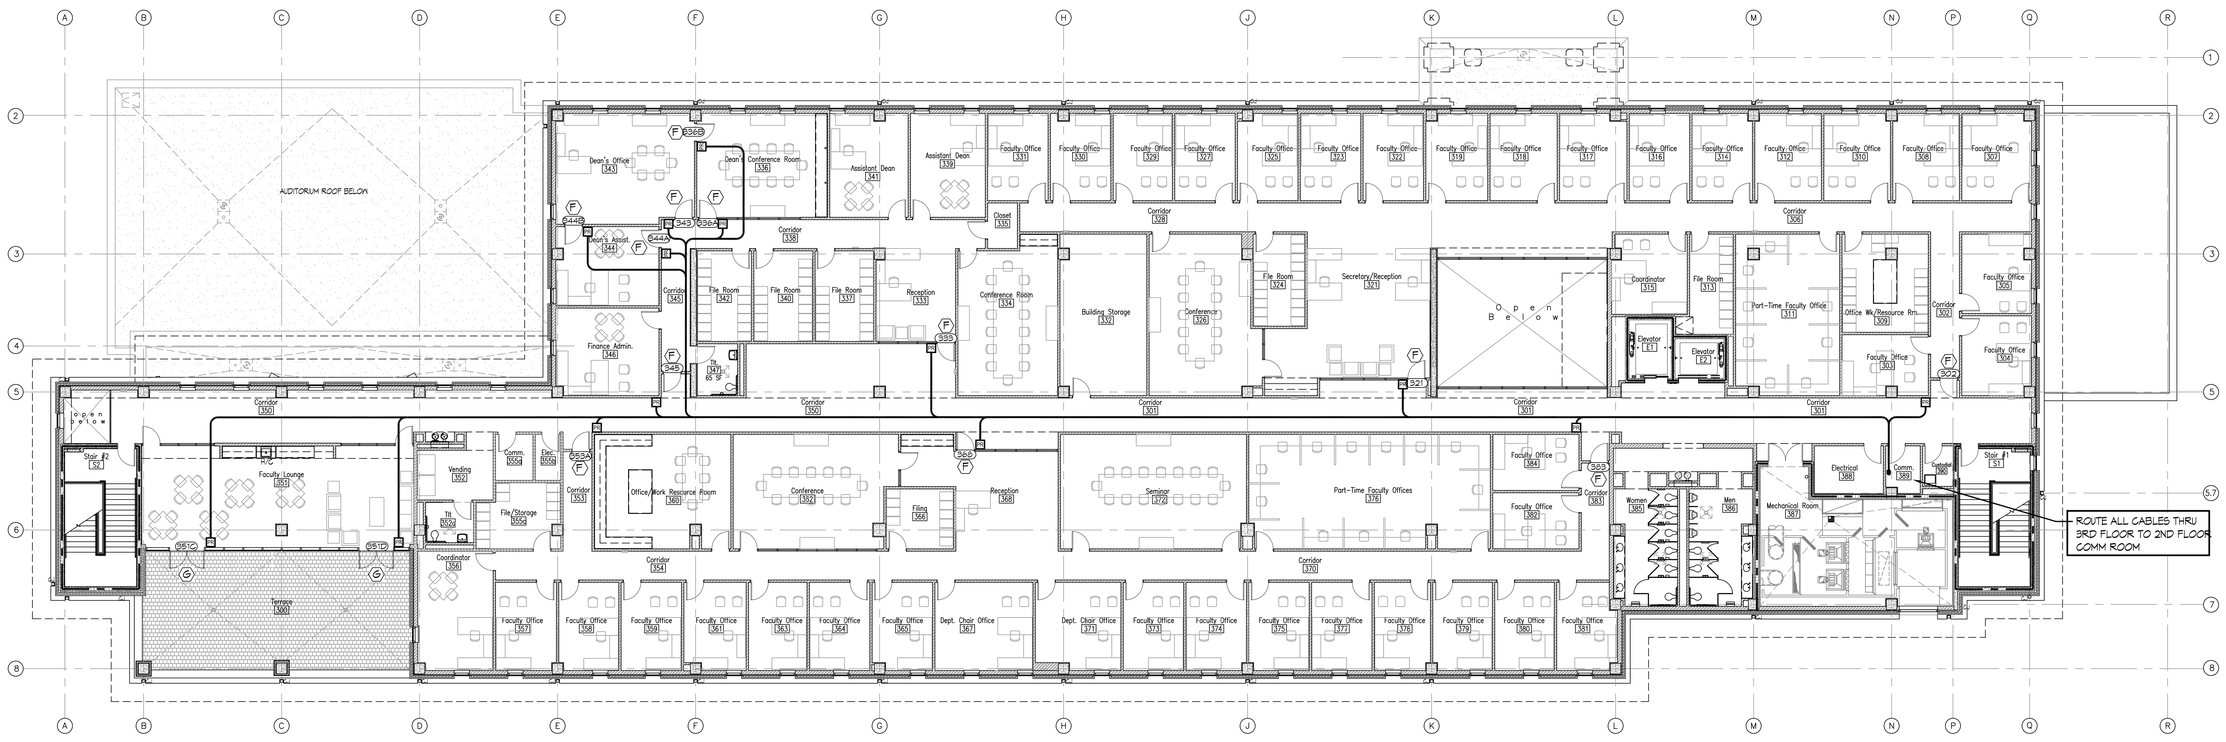

50 40 30 20 10 0 50

SCALE IN FEET

N

1 SEC-351

3RD FLOOR PLAN

SCALE: 3/32" = 1'-0"

DAMMON ENGINEERING, INC.

354 Old Spanish Trail Slidell, LA 70458 (985) 649-5832

www.dammonengineering.com
info@dammonengineering.com
PH: 985.649.5832

Chief Engineer: Brian Mistich, PE
354 Old Spanish Trail
Slidell, LA 70458

#	DESCRIPTION	DATE

REVISIONS

SEAL:

INTERNATIONAL DISTRIBUTION NETWORK
ACME, INC.

IDN-Acme Incorporated
1504 Justin Rd Metairie, LA
70001-5985

UNIVERSITY OF SOUTHERN MISSISSIPPI
SCHOOL OF NURSING SECURITY
HATTIESBURG, MS

JOB No: 2276
DATE: 2/10/2016
DRAWN BY: CKP
RM CHECKED BY:

SHEET TITLE:
3RD FLOOR ACCESS CONTROL PLAN

DRAWING NUMBER:

SEC-3

SHEET No: 3 of 3

FILE NAME: J:\Dwnd Dammon\Wayne Hilton\2276 - USM Nursing\Current Dwgs\third floor plan.dwg PLOT DATE & TIME: Monday, March 07, 2016 8:07:08 AM