FILE NAME: J:\-- Command\Kauffman Dog Creek\Current Drawings\P101 - Plumbing Plan.dwg PLOT DATE & TIME: Monday, October 13, 2025 3:32:13 AM

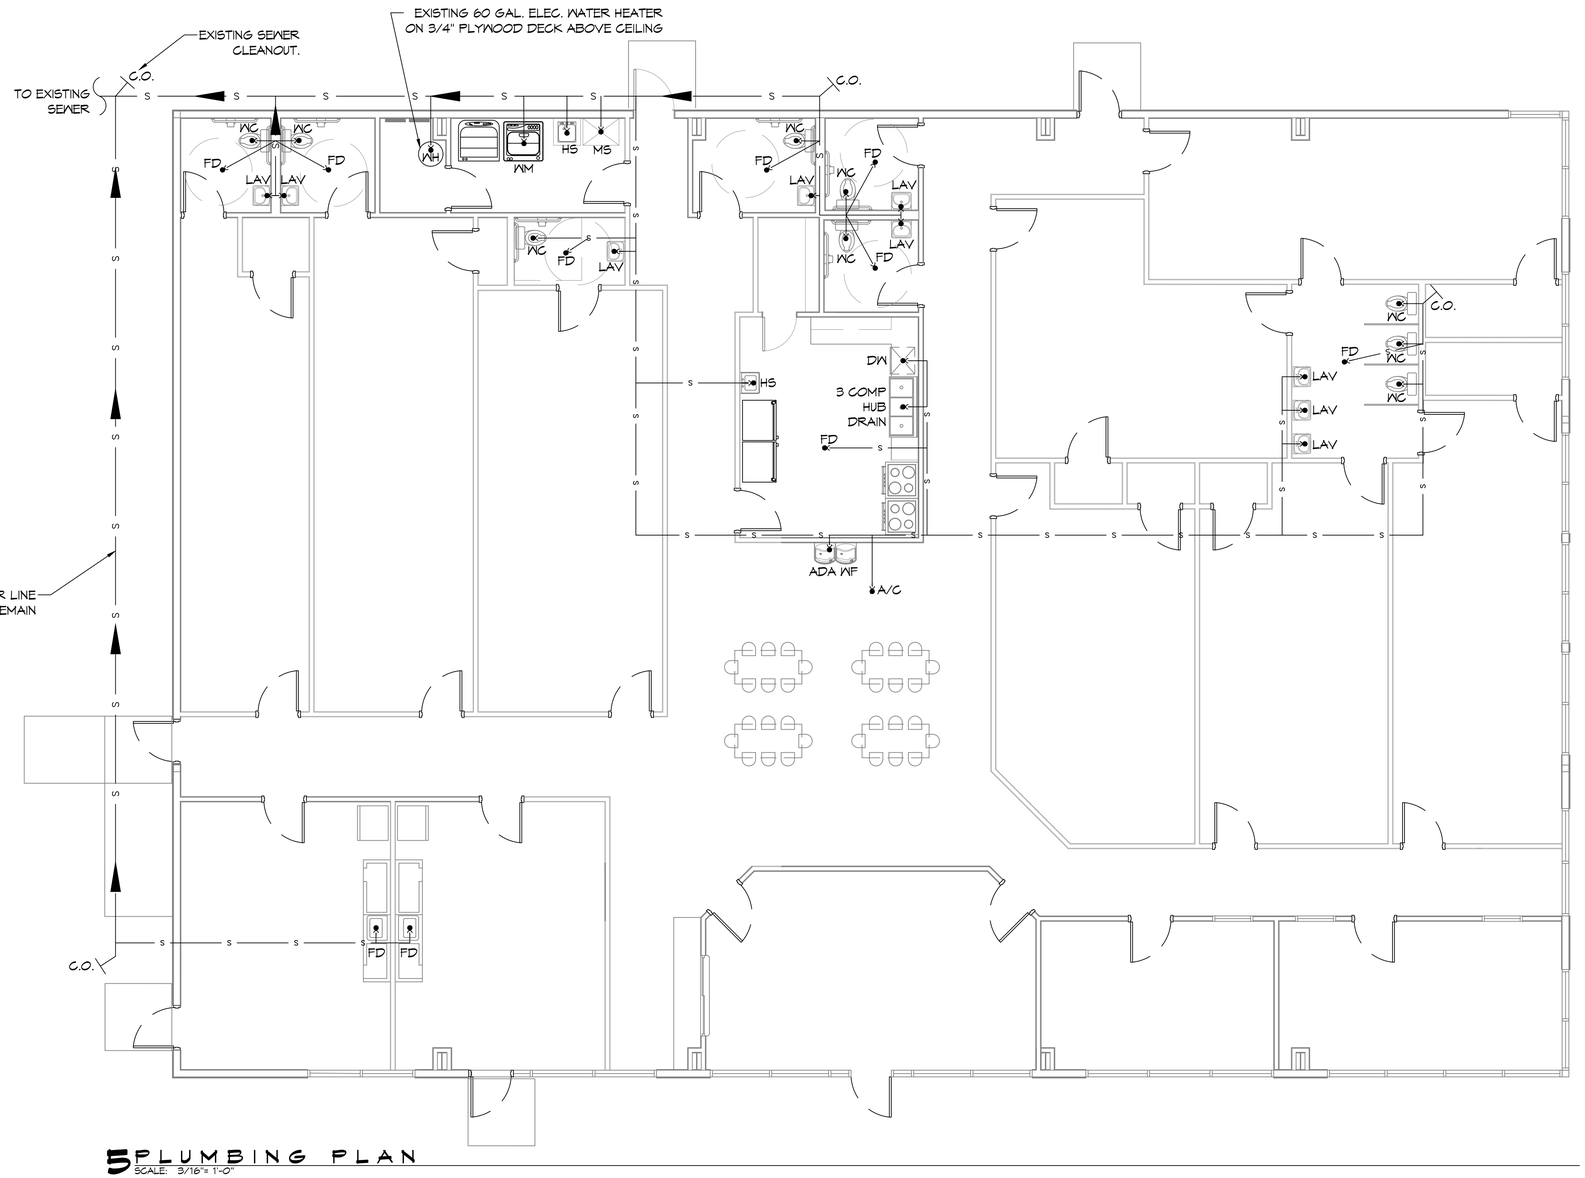

5 PLUMBING PLAN
SCALE: 3/16"= 1'-0"

DAMMON ENGINEERING, INC.
LOUISIANA & MISSISSIPPI
www.dammonengineering.com
info@dammonengineering.com
PH: 985.649.5832

Chief Engineer: Brian Mistich, PE
Project Engineer: Tori Hall
Slidell, LA 70458

#	DESCRIPTION	DATE
	REVISIONS	

SEAL:

STATE OF LOUISIANA
BRIAN A. MISTICH
License No. 30187
PROFESSIONAL ENGINEER

NEW DAYCARE

THREE PEAS IN A POD EARLY LEARNING CENTER

2965 GAUSE BLVD
SLIDELL, LA 70461

JOB No: 2511 | DATE: 04-30-2025
DRAWN BY: LJP | CHECKED BY: BAM

These plans and specifications, and copies thereof, as instruments of service, are and shall remain the property of Dammon Engineering, Inc. and are not to be used in whole or part for any project other than the one for which they have been prepared and developed without written consent of Dammon Engineering, Inc. Visual contact with these plans and specifications shall constitute prima facie evidence of the acceptance of these restrictions.

SHEET TITLE:
PLUMBING PLAN

DRAWING NUMBER:

P101

SHEET No: 7 of 12