FILE NAME: J:\--- Government\2400 - Town Gibsland - Pond Force Main\Drawings\Current\M-101 Current Site Plan.dwg, EXIT 2007, & TIME: Tuesday, August 26, 2025 1:24:18 PM

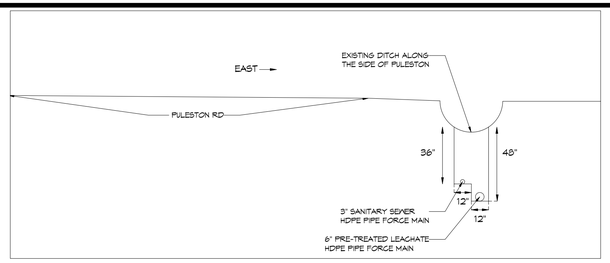

D M101C M101C DETAIL 1/4" = 1'-0"

ABBREVIATIONS

CB	= CATCH BASIN
CMP	= CORRUGATED METAL PIPE
COR	= CENTER OF ROAD
EOR	= EDGE OF ROAD
FM	= FORCE MAIN
INV	= INVERT
MH	= NEW SANITARY SEWER MANHOLE
RCP	= ROUND CORRUGATED PIPE
RCPA	= ROUND CORRUGATED PIPE-ARCH
ROW	= RIGHT OF WAY
SW	= SWALE

LEGEND

FM — FM	6" FORCE MAIN
SS	GRAVITY FED SEWER
	POWER POLE
S	SANITARY SEWER MAN HOLE
X	EXISTING ELEVATION
STA=0+00' / EL=101.1'	STATION # ELEVATION

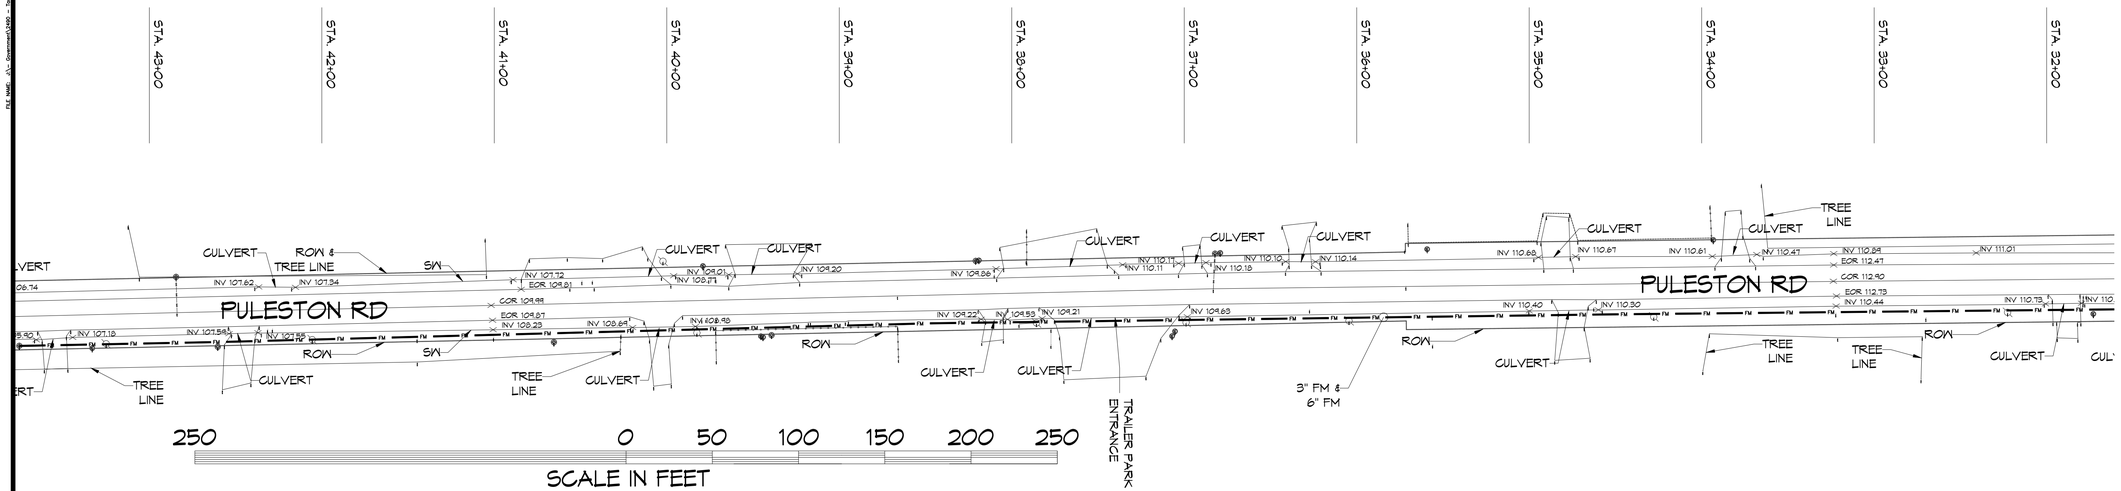

5 M101 M101 PRE-TREATED LEACHATE AND SEWER FORCE MAINS PARTIAL SITE PLAN 1" = 40'

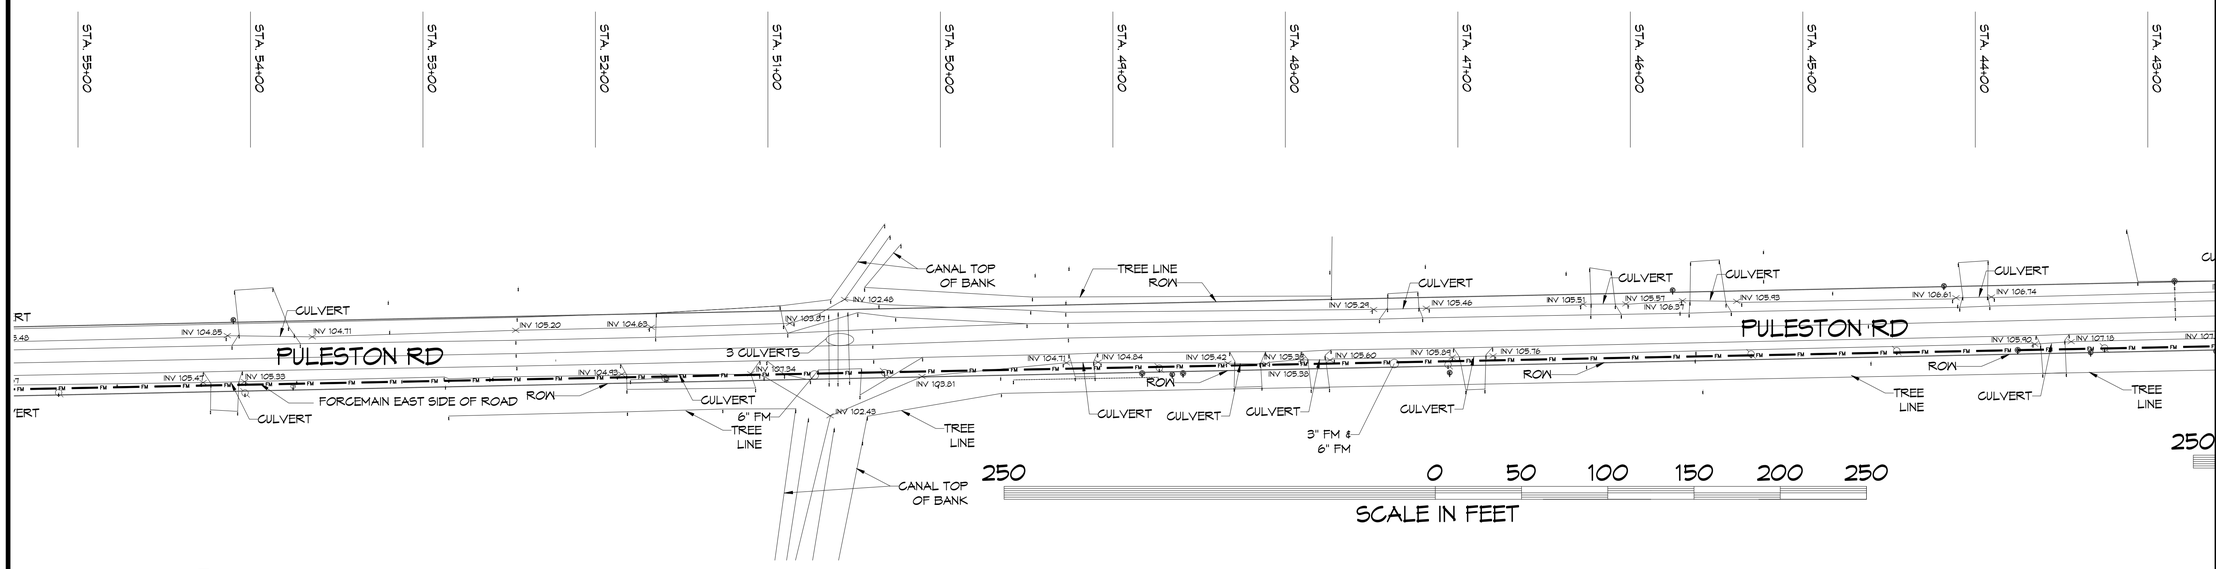

6 M101 M101 PRE-TREATED LEACHATE AND SEWER FORCE MAINS PARTIAL SITE PLAN 1" = 40'

DAMMON ENGINEERING, INC.
LOUISIANA & MISSISSIPPI
www.dammonengineering.com
info@dammonengineering.com
PH: 985.649.5832
Chief Engineer: Brian Mistich, PE
554 Old Spanish Trail
Slidell, LA 70458

REVISIONS

#	DESCRIPTION	DATE

SEAL:

STATE OF LOUISIANA
BRIAN A. MISTICH
License No. 30187
2/27/2025
PROFESSIONAL ENGINEER

NEW FORCEMAIN
TANGIPAHOA PARISH LANDFILL
AMITE CITY, LA

JOB No: 2490
DRAWN BY: DPD
DATE: 2-27-2025
CHECKED BY: BAM

All drawings, specifications and designs are the property of Dammon Engineering, Inc. and are loaned subject to return upon demand and with the agreement that they shall not be copied, used or disclosed by the borrower for any purpose detrimental to the interest of the owner of Dammon Engineering. Visual contact with these drawings and specifications shall constitute prima facie evidence of the acceptance of these restrictions.

SHEET TITLE: FORCE MAIN HWY 16

DRAWING NUMBER: M101C

SHEET No: 3 of 7