FILE NAME: J:\- Government\2490 - Tang Oakdale Pond Force Main\Drawings\Current\M-101 Current Site Plan.dwg, EXIT DATE & TIME: Tuesday, August 26, 2025 1:09:27 PM

ABBREVIATIONS

CB	= CATCH BASIN
CMP	= CORRUGATED METAL PIPE
COR	= CENTER OF ROAD
EOR	= EDGE OF ROAD
FM	= FORCE MAIN
INV	= INVERT
MH	= NEW SANITARY SEWER MANHOLE
RCP	= ROUND CORRUGATED PIPE
RCPA	= ROUND CORRUGATED PIPE-ARCH
ROW	= RIGHT OF WAY
SW	= SWALE

LEGEND

FM FM	6" FORCE MAIN
SS	GRAVITY FED SEWER
	POWER POLE
S	SANITARY SEWER MAN HOLE
X	EXISTING ELEVATION
STA=0+00'	STATION #
EL=101.1'	ELEVATION

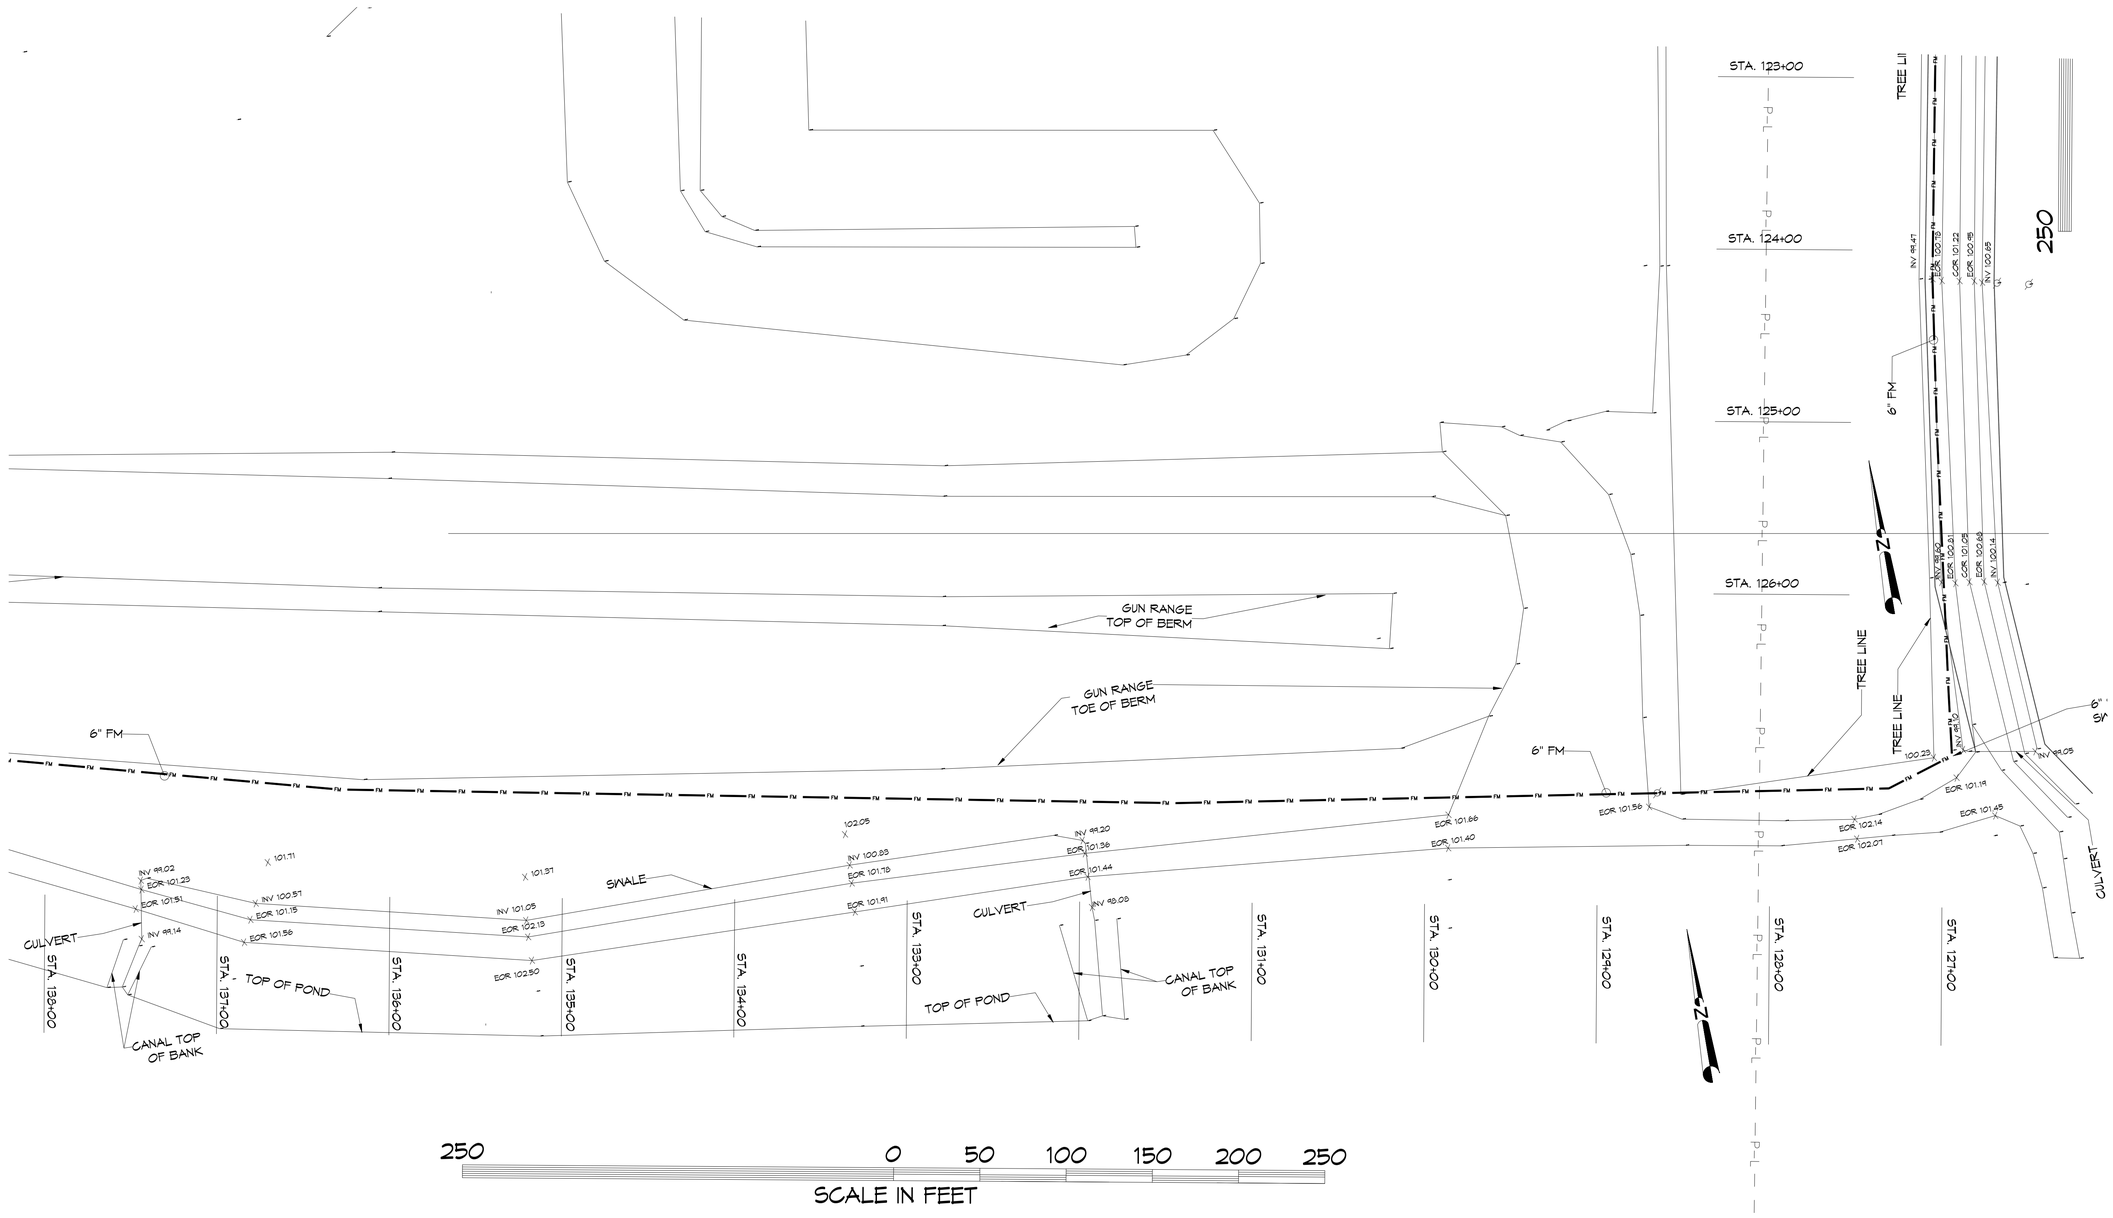

250 0 50 100 150 200 250

SCALE IN FEET

14 M101 | M101

PRE-TREATED LEACHATE FORCE MAIN PARTIAL SITE PLAN

1" = 40'

DAMMON ENGINEERING, INC.
LOUISIANA & MISSISSIPPI
www.dammonengineering.com
info@dammonengineering.com
PH: 985.649.5832

Chief Engineer: Brian Mistich, PE
554 Old Spanish Trail
Slidell, LA 70458

REVISIONS

#	DESCRIPTION	DATE

SEAL:

STATE OF LOUISIANA
BRIAN A. MISTICH
License No. 30181
2/21/2025
PROFESSIONAL ENGINEER

NEW FORCEMAIN
TANGIPAHOA PARISH LANDFILL
AMITE CITY, LA

JOB No: 2490 | DATE: 2-21-2025
DRAWN BY: DPD | CHECKED BY: BM

All plans, drawings and specifications, as well as all proposals, concepts and designs embodied therein, are and shall remain the property of Dammon Engineering, and are not to be used in whole or in part, for any other project without the written authorization of Dammon Engineering. Visual contact with these plans, drawings and specifications shall constitute prima facie evidence of the acceptance of these restrictions.

SHEET TITLE:
FORCE MAIN HWY 16

DRAWING NUMBER:

M101H

SHEET No: 3 of 7