ABBREVIATIONS

CB	= CATCH BASIN
CMP	= CORRUGATED METAL PIPE
COR	= CENTER OF ROAD
EOR	= EDGE OF ROAD
FM	= FORCE MAIN
INV	= INVERT
MH	= NEW SANITARY SEWER MANHOLE
RCP	= ROUND CORRUGATED PIPE
RCPA	= ROUND CORRUGATED PIPE-ARCH
ROW	= RIGHT OF WAY
SW	= SWALE

LEGEND

—FM— FM —	6" FORCE MAIN
— SS —	GRAVITY FED SEWER
	POWER POLE
Ⓢ	SANITARY SEWER MAN HOLE
X	EXISTING ELEVATION
STA=0+00' / EL=101.1'	STATION # / ELEVATION

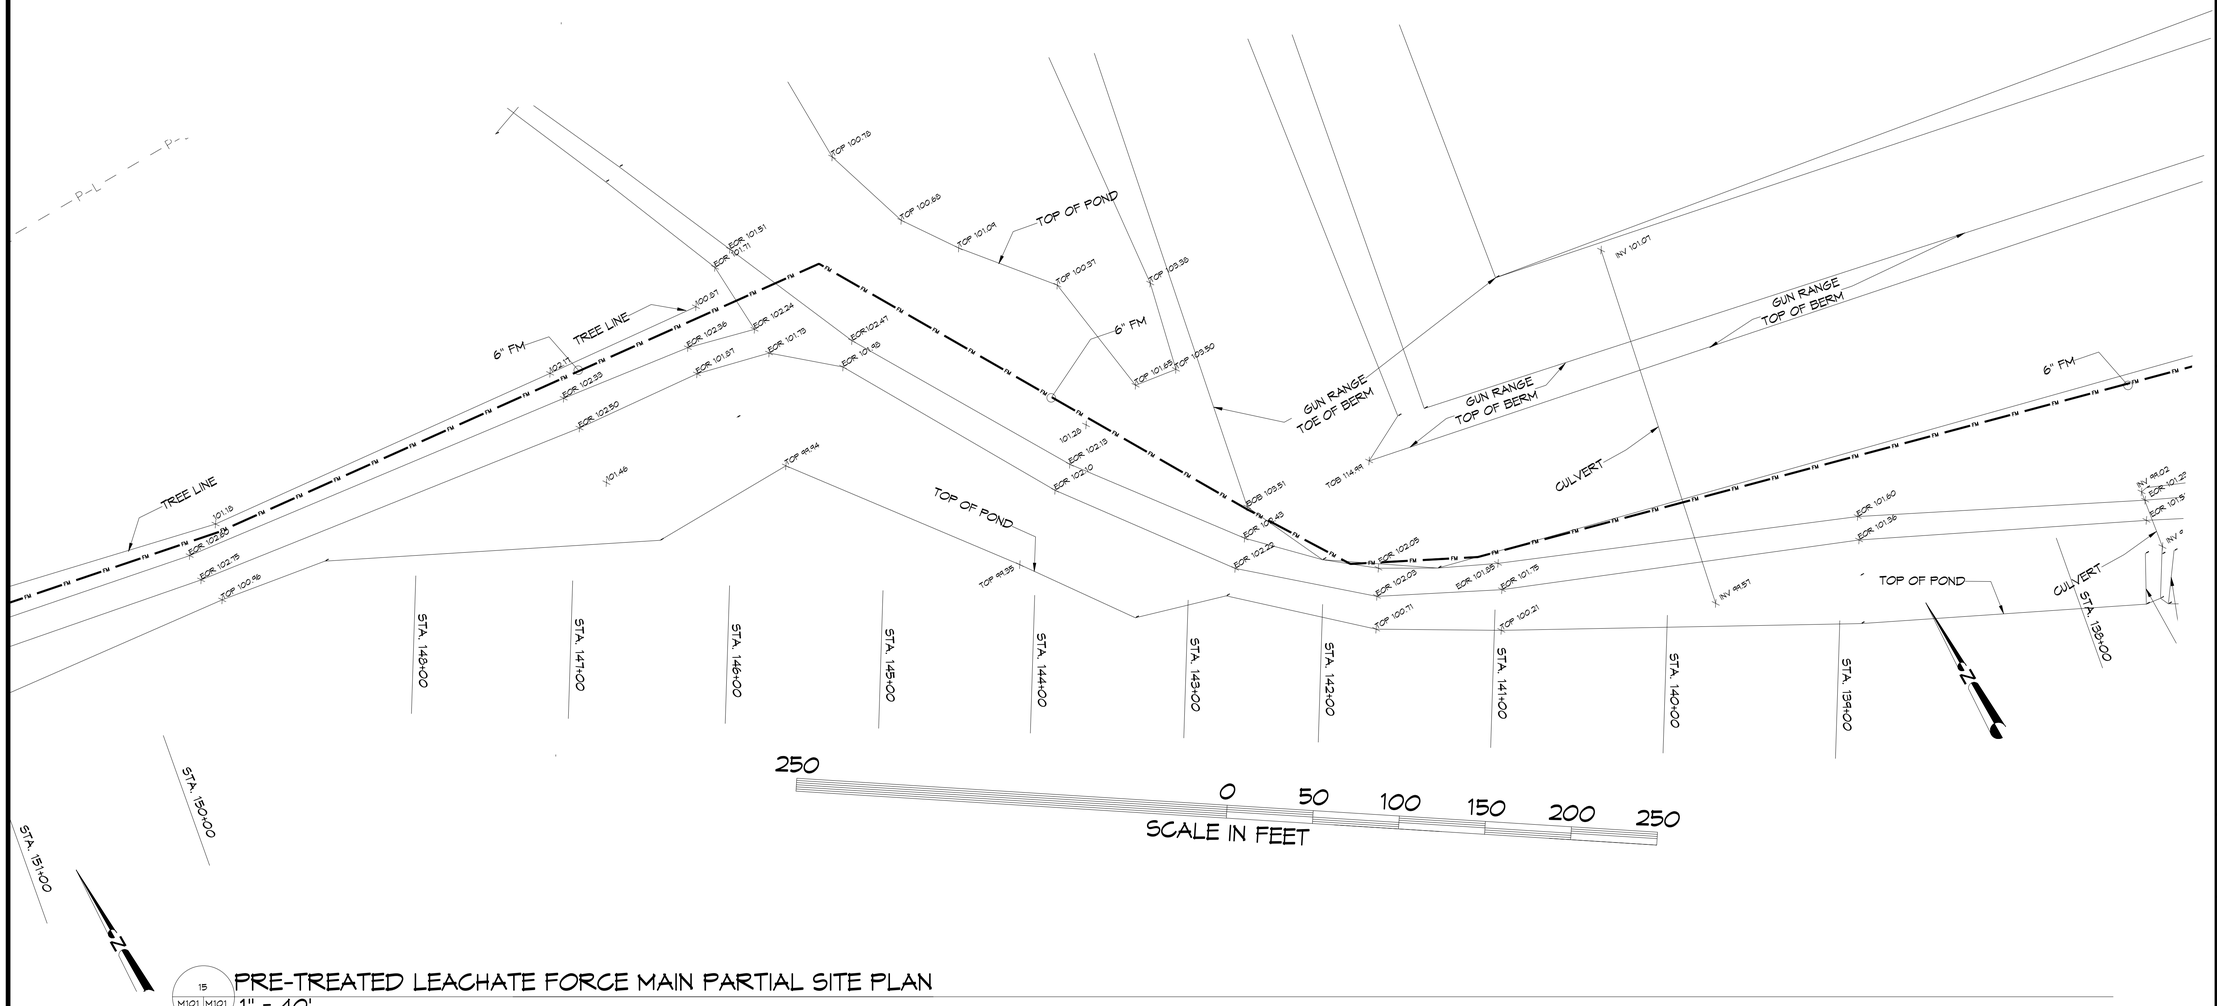

15 M101 M101

PRE-TREATED LEACHATE FORCE MAIN PARTIAL SITE PLAN

1" = 40'

DAMMON ENGINEERING, INC.

LOUISIANA & MISSISSIPPI

www.dammonengineering.com
info@dammonengineering.com
PH: 985.649.5832

Chief Engineer: Brian Mistich, PE
554 Old Spanish Trail
Slidell, LA 70458

REVISIONS

#	DESCRIPTION	DATE

SEAL:

STATE OF LOUISIANA
BRIAN A. MISTICH
License No. 30187
PROFESSIONAL ENGINEER
2/27/2025

NEW FORCEMAIN

TANGIPAHOA PARISH LANDFILL

AMITE CITY, LA

JOB No:	2490
DATE:	2-27-2025
DRAWN BY:	DPP
CHECKED BY:	BM

These drawings are the property of Dammon Engineering, and are not to be used for any purpose other than the specific project for which they were prepared and provided. Any reproduction of these drawings, in whole or in part, or any use of the designs and ideas contained therein for purposes other than those stated above is prohibited without the written consent of Dammon Engineering.

SHEET TITLE:
FORCE MAIN HWY 16

DRAWING NUMBER:

M1011

SHEET No: 3 of 7

FILE NAME: J:\= Government\2490 - = Tang Landfill Pond Force Main\Drawings\Current\M-101 Current Site Plan.dwg EXIT DATE & TIME: Tuesday, August 26, 2025 1:08:34 PM