FILE NAME: J:\... Government\2019 - Fire Station #10\Drawings\Current Drawings\A301 a A301 Building Sections.dwg PLOT DATE & TIME: Wednesday, December 3, 2025, 11:11:42 PM

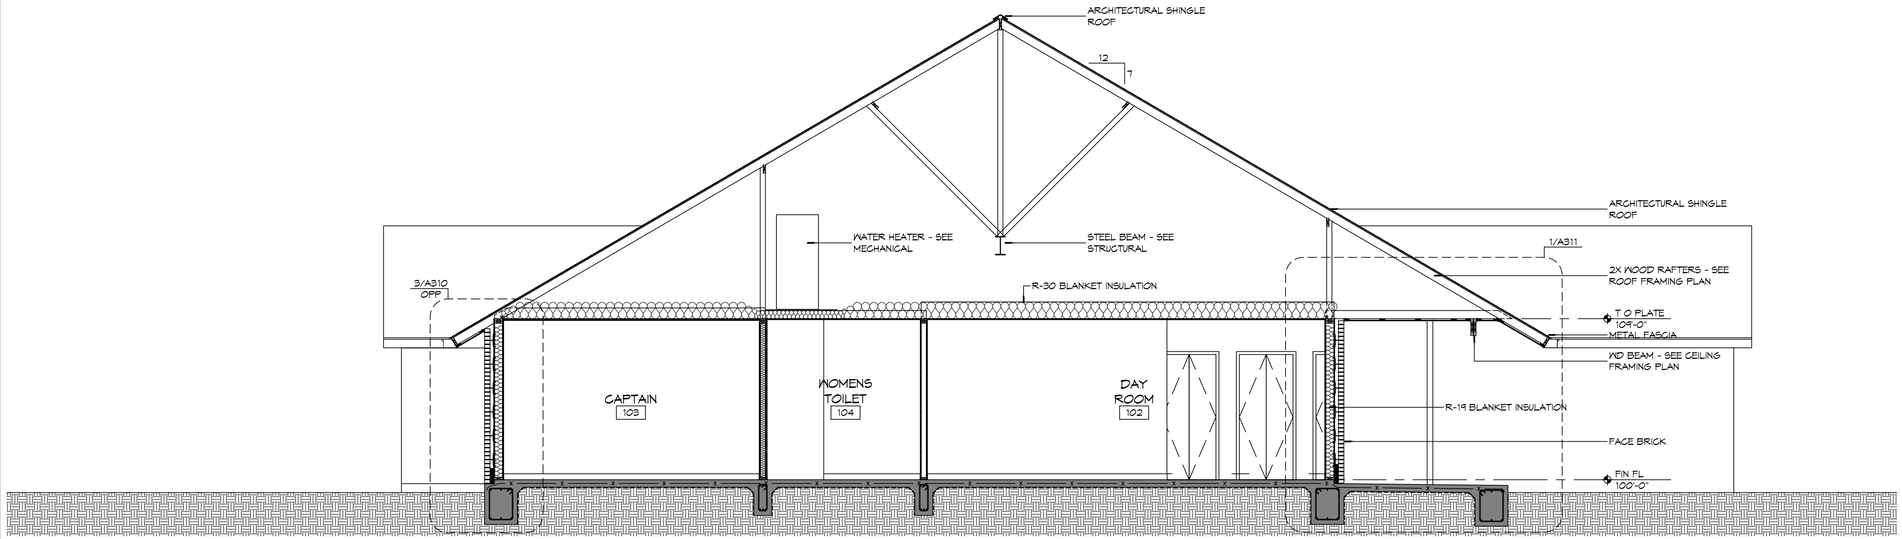

2 BUILDING SECTION
SCALE: 1/4" = 1'-0"

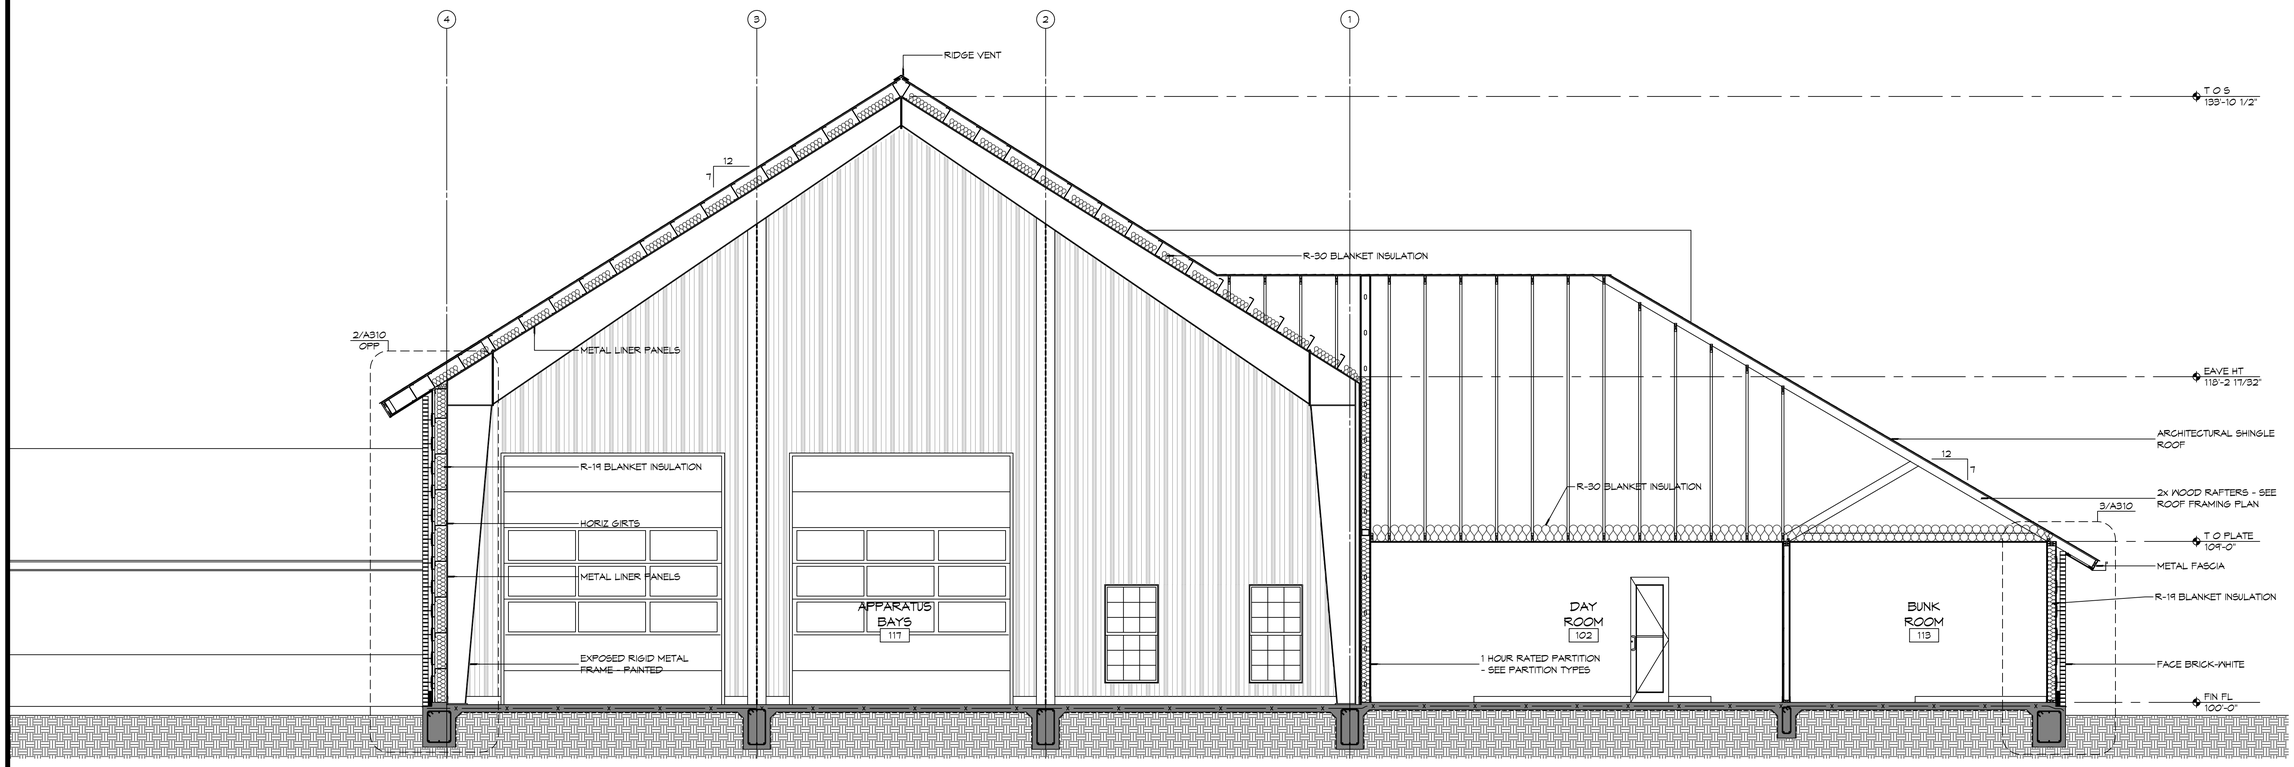

1 BUILDING SECTION
SCALE: 1/4" = 1'-0"

DAMMON ENGINEERING, INC.
LOUISIANA & MISSISSIPPI
www.dammonengineering.com
info@dammonengineering.com
PH: 985.649.5832
Chief Engineer: Brian Mistich, PE
501 Louisa Trail
Slidell, LA 70458

REVISIONS

#	DESCRIPTION	DATE

SEAL:

NEW FIRE STATION #10
ST. TAMMANY FIRE PROTECTION DISTRICT NO. 1
2745 LAKESHORE VISTA BLVD
SLIDELL, LA 70461

JOB No:	2514	DATE:	12-03-2025
DRAWN BY:	CKD	CHECKED BY:	JMS

All ideas, designs and plans indicated or represented by this drawing are the property of Dammon Engineering, and no part thereof shall be used, loaned or reproduced without the written permission of Dammon Engineering, unless such use is specifically agreed to by the terms of contract for which this has been prepared and developed without written consent of Dammon Engineering shall be used by any person, firm or corporation for any purpose whatsoever.

SHEET TITLE:
BUILDING SECTIONS

DRAWING NUMBER:
A301