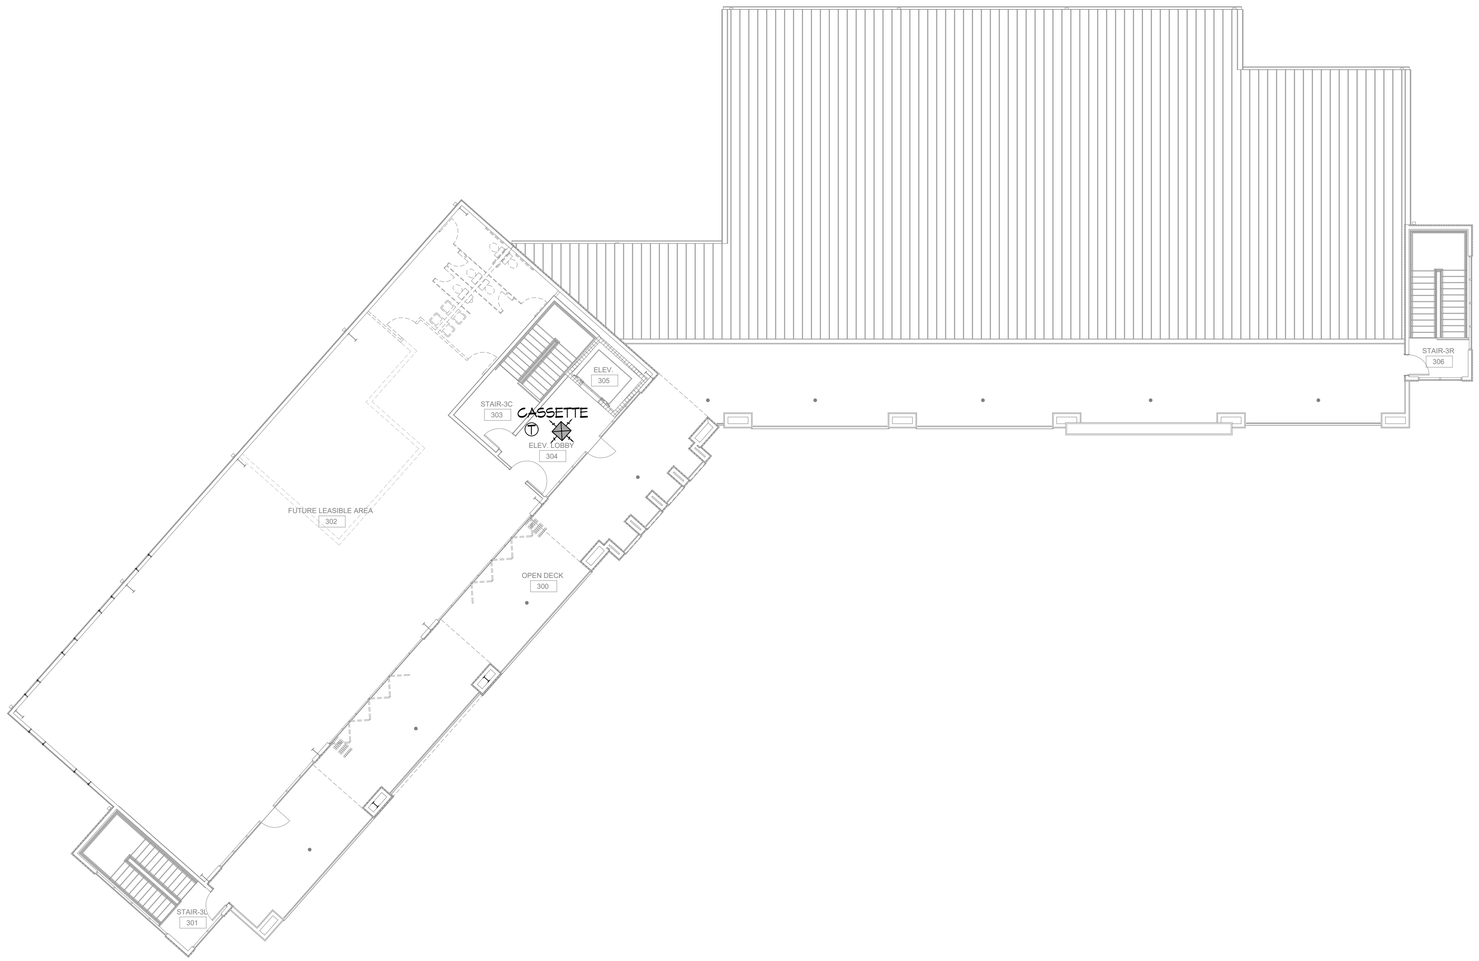

16 THIRD FLOOR MECHANICAL PLAN
SCALE: 3/32"=1'-0"

DAMMON ENGINEERING, INC.
LOUISIANA & MISSISSIPPI
Chief Engineer: Brian Mistich, PE
1544 Olivier Trail
Slidell, LA 70458
www.dammonengineering.com
info@dammonengineering.com
PH: 985.649.5832

REVISIONS

#	DESCRIPTION	DATE

SEAL:
STATE OF LOUISIANA
BRIAN A. MISTICH
LICENSE No. 30157
PROFESSIONAL ENGINEER
IN
MECHANICAL ENGINEERING

MIXED USE DEVELOPMENT
I-10 SOUTH SERVICE ROAD
METAIRIE LOUISIANA

THIS DRAWING IS AN INSTRUMENT OF SERVICE PROVIDED BY DAMMON ENGINEERING, INC. AND SHALL REMAIN THE PROPERTY OF DAMMON ENGINEERING, INC. AND SHALL BE RETURNED UPON REQUEST. THE REPRODUCTION, ALTERATION OR USE FOR ANY PURPOSE OTHER THAN THAT AUTHORIZED BY DAMMON ENGINEERING, INC. IS PROHIBITED. ANY ALTERATIONS MADE TO THIS DRAWING BY OTHERS WITHOUT THE WRITTEN CONSENT OF DAMMON ENGINEERING, INC. SHALL BE DEEMED TO BE THE ALTERATION OF AN INSTRUMENT OF SERVICE PROVIDED BY DAMMON ENGINEERING, INC. DAMMON ENGINEERING, INC. WILL NOT BE RESPONSIBLE FOR ANY ALTERATIONS MADE TO THIS DOCUMENT WHICH ARE NOT SEALED BY DAMMON ENGINEERING, INC.

DATE:	01-27-2025
CHECKED BY:	BAM
DRAWN BY:	CKD
JOB No:	

SHEET TITLE:
THIRD FLOOR
MECHANICAL PLAN

DRAWING NUMBER:
M103

SHEET No: 6 of 15