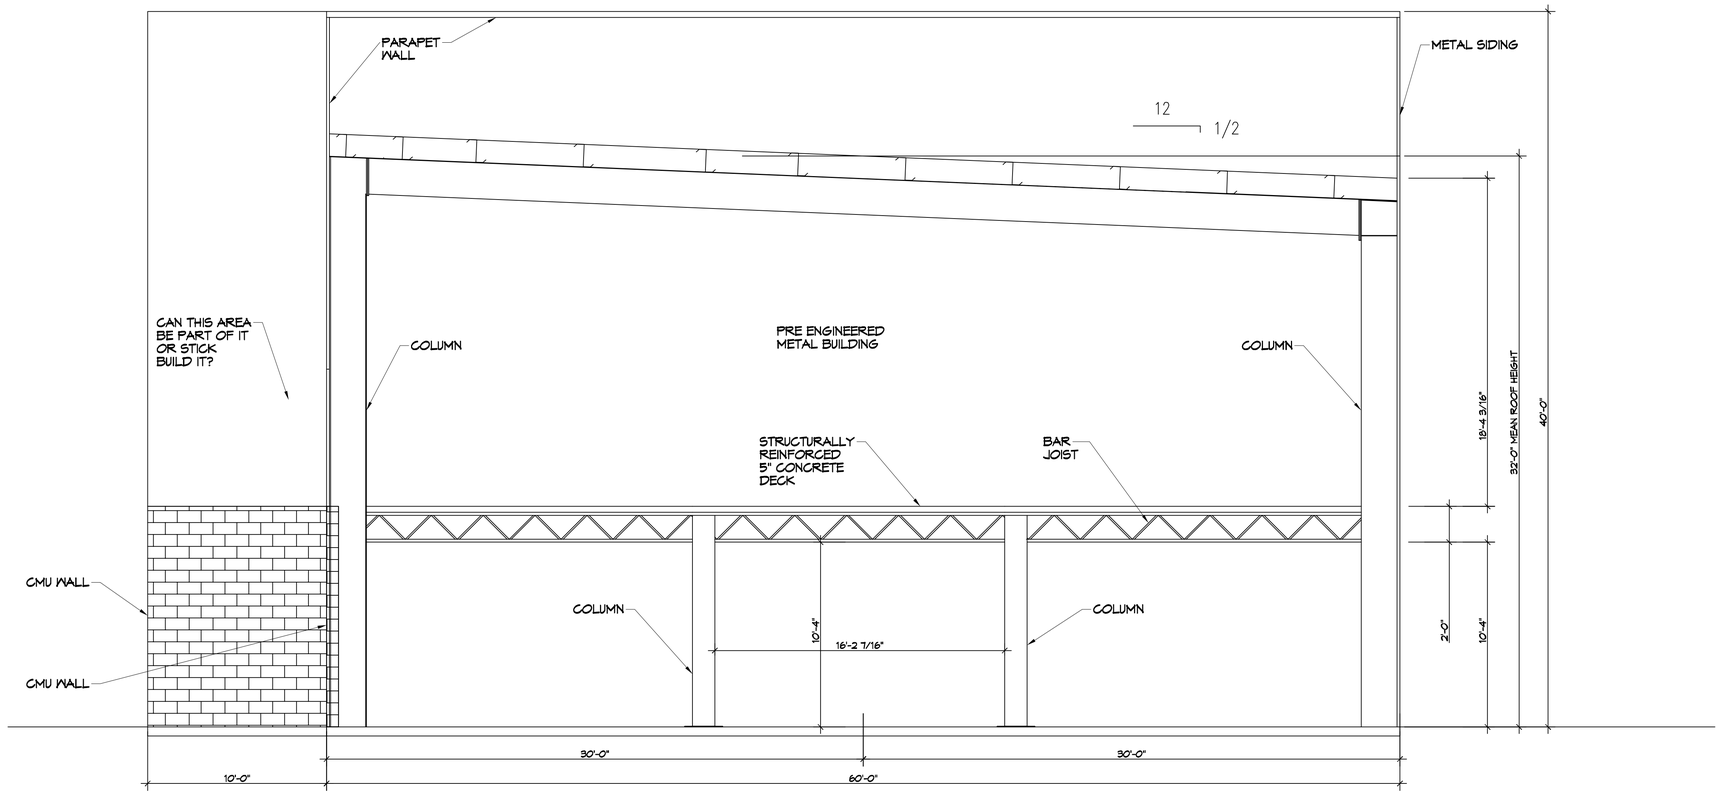

3 BUILDING SECTION
SCALE: 1/4"= 1'-0"

DAMMON ENGINEERING, INC.
LOUISIANA & MISSISSIPPI

Chief Engineer: Brian Mistich, PE
554 Old Spanish Trail
Slidell, LA 70458
www.dammonengineering.com
info@dammonengineering.com
PH: 985.649.5832

REVISIONS

#	DESCRIPTION	DATE

SEAL:

NEW BUILDING
LOCO JO FIREWORKS
1284 EAST HOWZE BEACH ROAD
SLIDELL, LA 70452

JOB No:
DATE: 10-28-2025
DRAWN BY: CKD
CHECKED BY: JMS

SHEET TITLE:
BUILDING SECTION

DRAWING NUMBER:
A103

SHEET No: 3 of 3