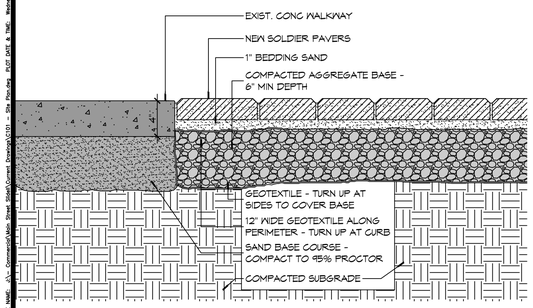

2 WALKWAY DETAIL
SCALE: 1 1/2"=1'

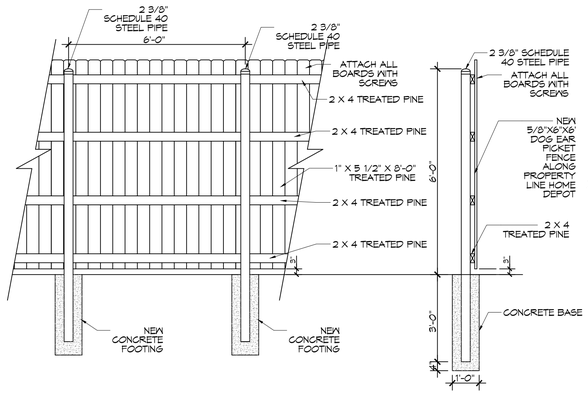

3 SIX FOOT FENCE DETAIL
SCALE: 3/8" = 1'-0"

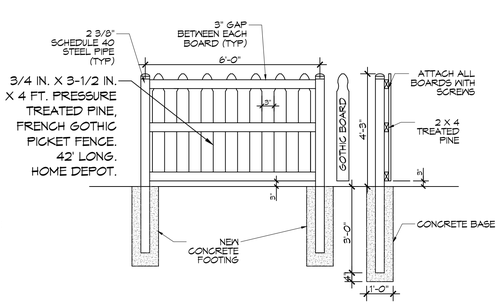

4 FOUR FOOT FENCE DETAIL
SCALE: 3/8" = 1'-0"

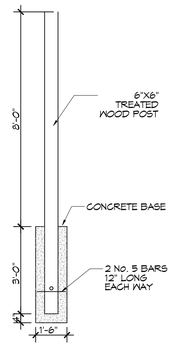

5 LIGHT POLE
SCALE: 3/8" = 1'-0"

GENERAL NOTES

1. SIDEWALK RADII DIMENSIONS ARE TO SIDEWALK CENTERLINE UNLESS NOTED OTHERWISE.
2. CENTER POINT FOR RADII ARE IDENTIFIED AS WORKPOINT (WP).
3. MAXIMUM SIDEWALK INCLINE SHALL NOT EXCEED 5%.
4. WHERE CROSS SLOPE OCCURS, SLOPE SHALL NOT EXCEED 5% AND SLOPE IN THE DIRECTION OF ROBERT STREET.
5. SLOPE PROFILE OF NEW SIDEWALK SHALL CONFORM TO EXIST ADJACENT GRADE ELEVATIONS AT ENDS OF FORMS PROVIDED THAT SLOPE CONFORMS TO NOTE 3.
6. CONTRACTOR SHALL FIELD VERIFY EXISTING LANDMARKS, LOCATIONS, CONDITIONS PRIOR TO CONSTRUCTION AND NOTIFY ARCHITECT WHERE ANY DISCREPANCIES WITH CONSTRUCTION OCCUR.
7. ALL DIMENSIONS ARE ±.

BRICK COUNT

4"X8" ENGRAVED TILE BRICKS - 2,804 ±

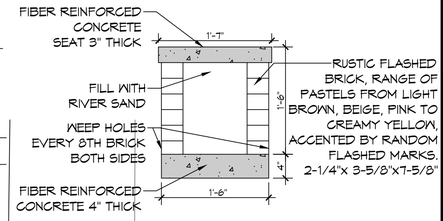

6 BRICK BENCH SEAT
SCALE: 1" = 1'-0"

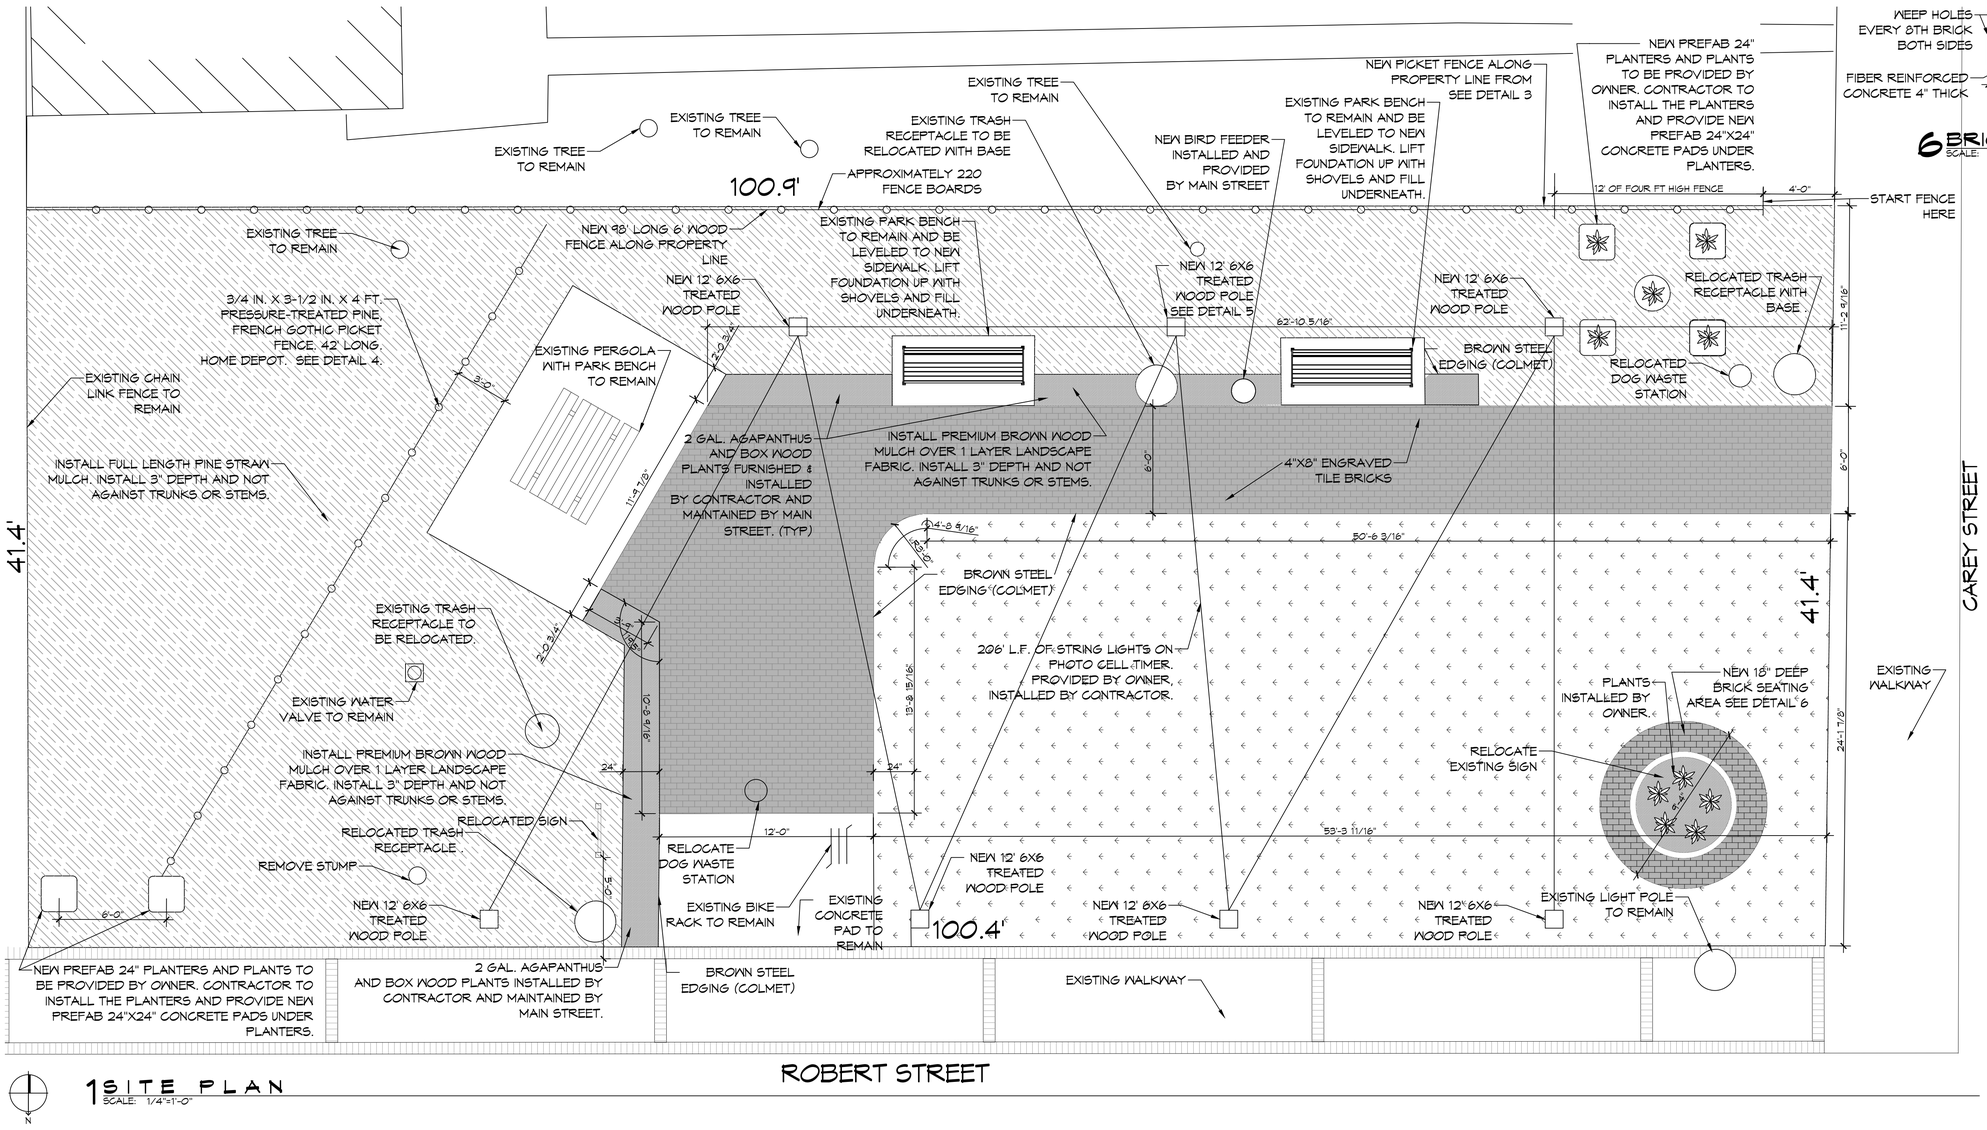

1 SITE PLAN
SCALE: 1/4"=1'-0"

DAMMON ENGINEERING, INC.
LOUISIANA & MISSISSIPPI
www.dammonengineering.com
info@dammonengineering.com
PH: 985.649.5832
Chief Engineer: Brian Mistich, PE
Project Engineer: Tim Tall
Slidell, LA 70458

REVISIONS

#	DESCRIPTION	DATE

SEAL:

PARK IMPROVEMENT
MAIN STREET
SLIDELL
2302 CAREY ST.
SLIDELL, LA. 70458

DRAWN BY:	JOB No: 2024	DATE: 08-05-2024
CKD	CHECKED BY:	CKD

All plans, designs, drawings, specifications, and copyrights shown thereon are the property of Dammon Engineering, Inc. and shall not be reused, published or changed in any way without the written consent of Dammon Engineering, Inc. Any unauthorized use of these plans, designs, drawings, specifications, and copyrights shall be at the user's risk and the user agrees to defend, indemnify, and hold harmless Dammon Engineering, Inc. from all claims, damages, losses, and expenses including attorney's fees arising out of or resulting therefrom.

SHEET TITLE:
PARK IMPROVEMENTS

DRAWING NUMBER:
C100

SHEET No: 1 of 1

FILE NAME: J:\+ Commercial\Main Street Slidell\Current Drawings\C101 - Site Plan.dwg, PLOT DATE & TIME: Wednesday, August 14, 2024 10:15:05 AM