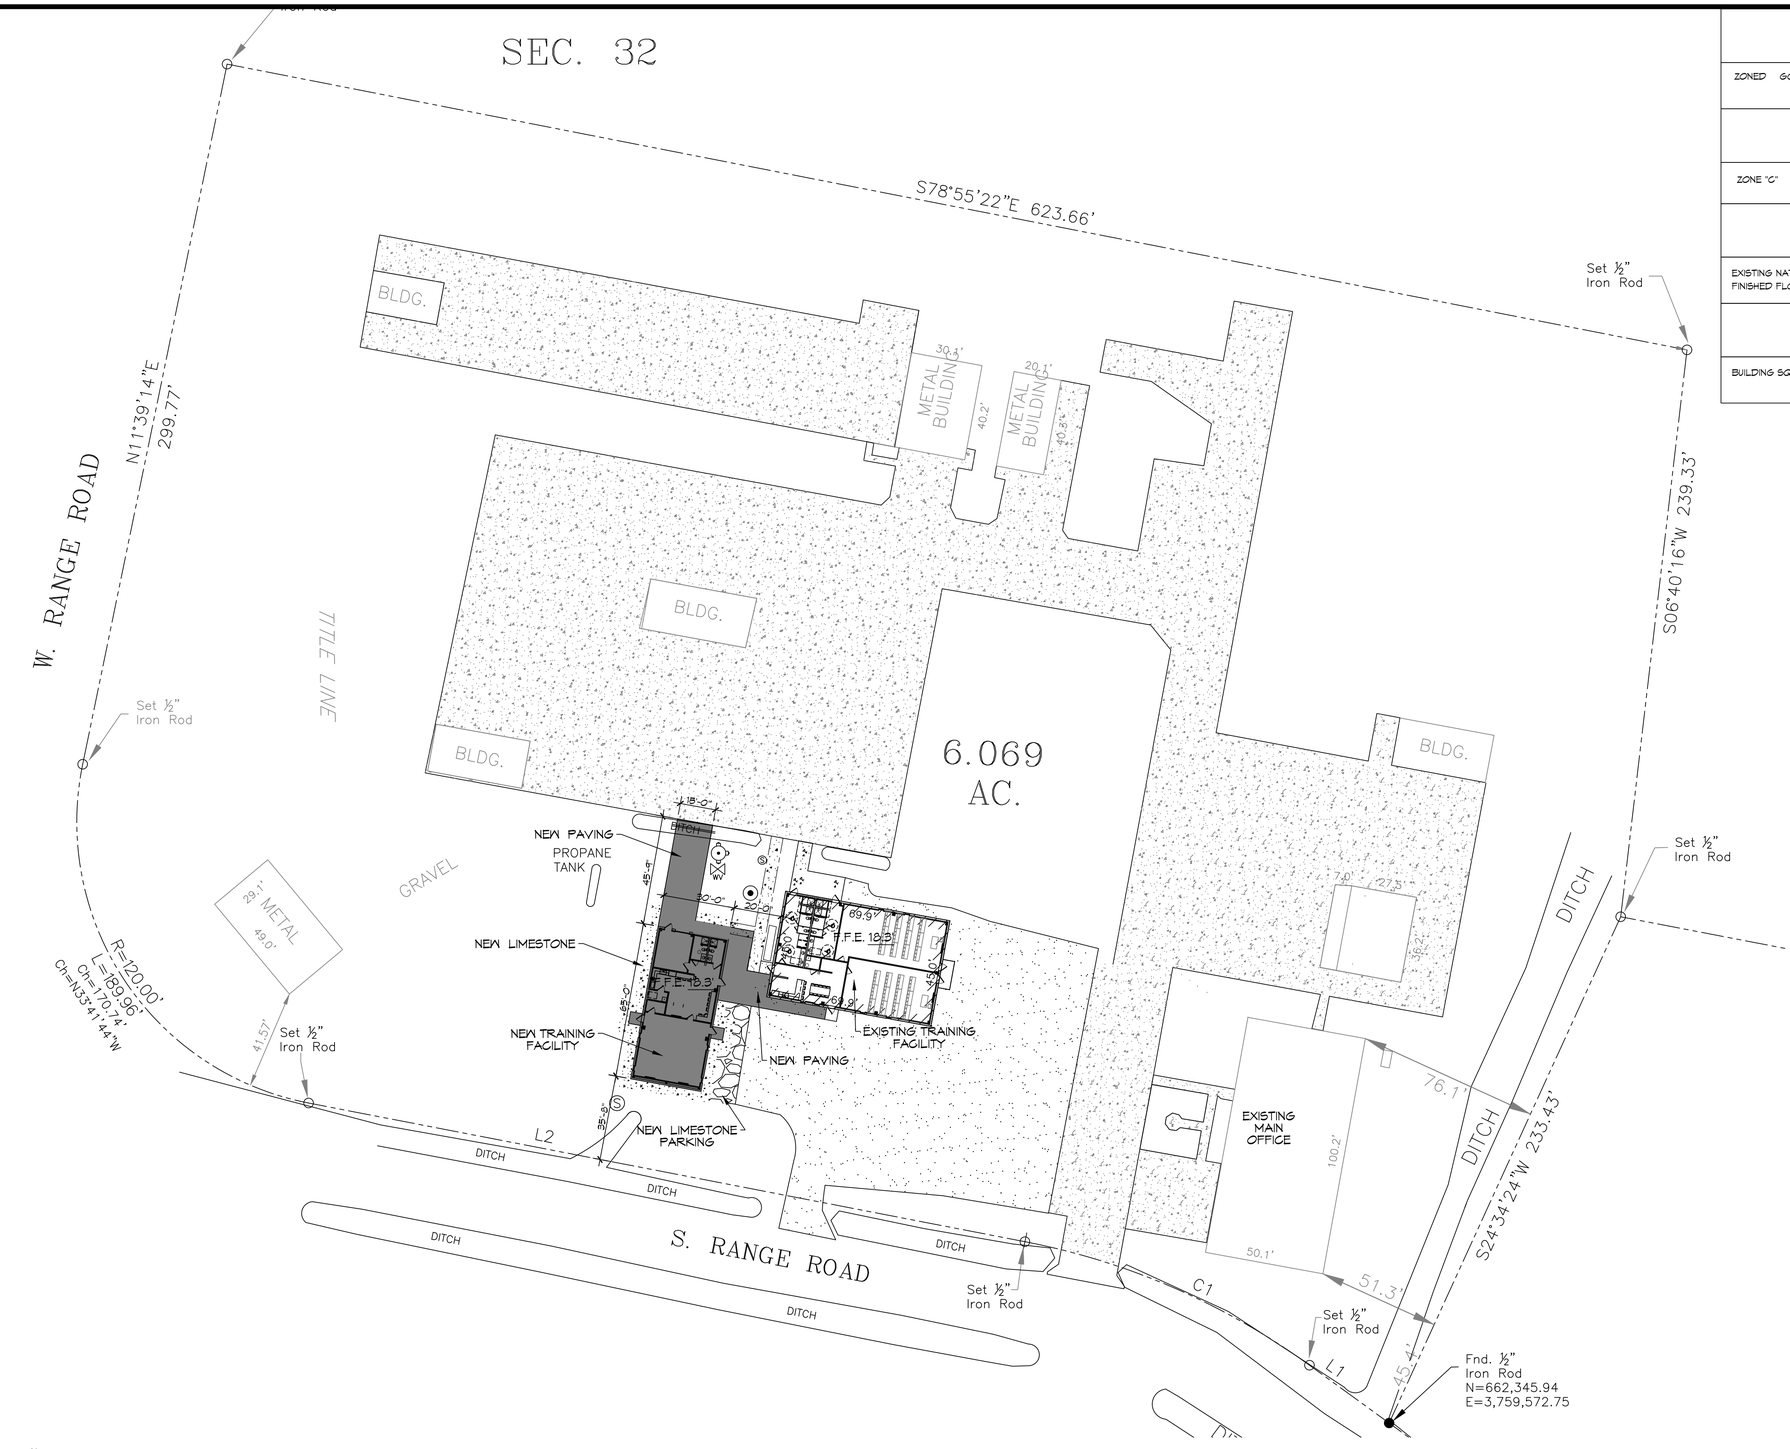

PLANNING

ZONED GOVERNMENT

FLOOD ZONE

ZONE "C"

BUILDING ELEVATION

EXISTING NATURAL GRADE ELEVATION = 17.2'
FINISHED FLOOR ELEVATION = 18.3'

BUILDING

BUILDING SQUARE FOOTAGE 1,950.0

6 SITE PLAN

SCALE: 1" = 30'

DAMMON ENGINEERING, INC.
LOUISIANA & MISSISSIPPI
www.dammonengineering.com
info@dammonengineering.com
PH: 985.649.5832
Chief Engineer: Brian Mistich, PE
554 Old Spanish Trail
Slidell, LA 70458

REVISIONS

#	DESCRIPTION	DATE

SEAL:

STATE OF LOUISIANA
BRIAN A. MISTICH
License No. 30187
PROFESSIONAL ENGINEER

NEW TRAINING FACILITY
ST. TAMMANY FIRE PROTECTION DISTRICT No. 1

34750 S RANGE ROAD
SLIDELL, LA 70460

JOB No:	2507
DRAWN BY:	CKD
DATE:	02-10-2025
CHECKED BY:	JMS

The ideas & drawings are proprietary & confidential. Using, copying, & all arrangements reproduced & shown are the property of Dammon Engineering, and shall remain their property. They shall not be used in any way without the written permission of Dammon Engineering. They shall not be used on other projects, for additions to this project, or for completion of this project by others unless written permission is obtained & agreed to by Dammon Engineering. Visual contact with these drawings or specifications shall constitute prima facie evidence of the acceptance of these restrictions.

SHEET TITLE:
SITE PLAN

DRAWING NUMBER:
C101

SHEET No: 3 of 15