


6 PROPOSED OVERALL SITE PLAN
SCALE: 1" = 30'-0"

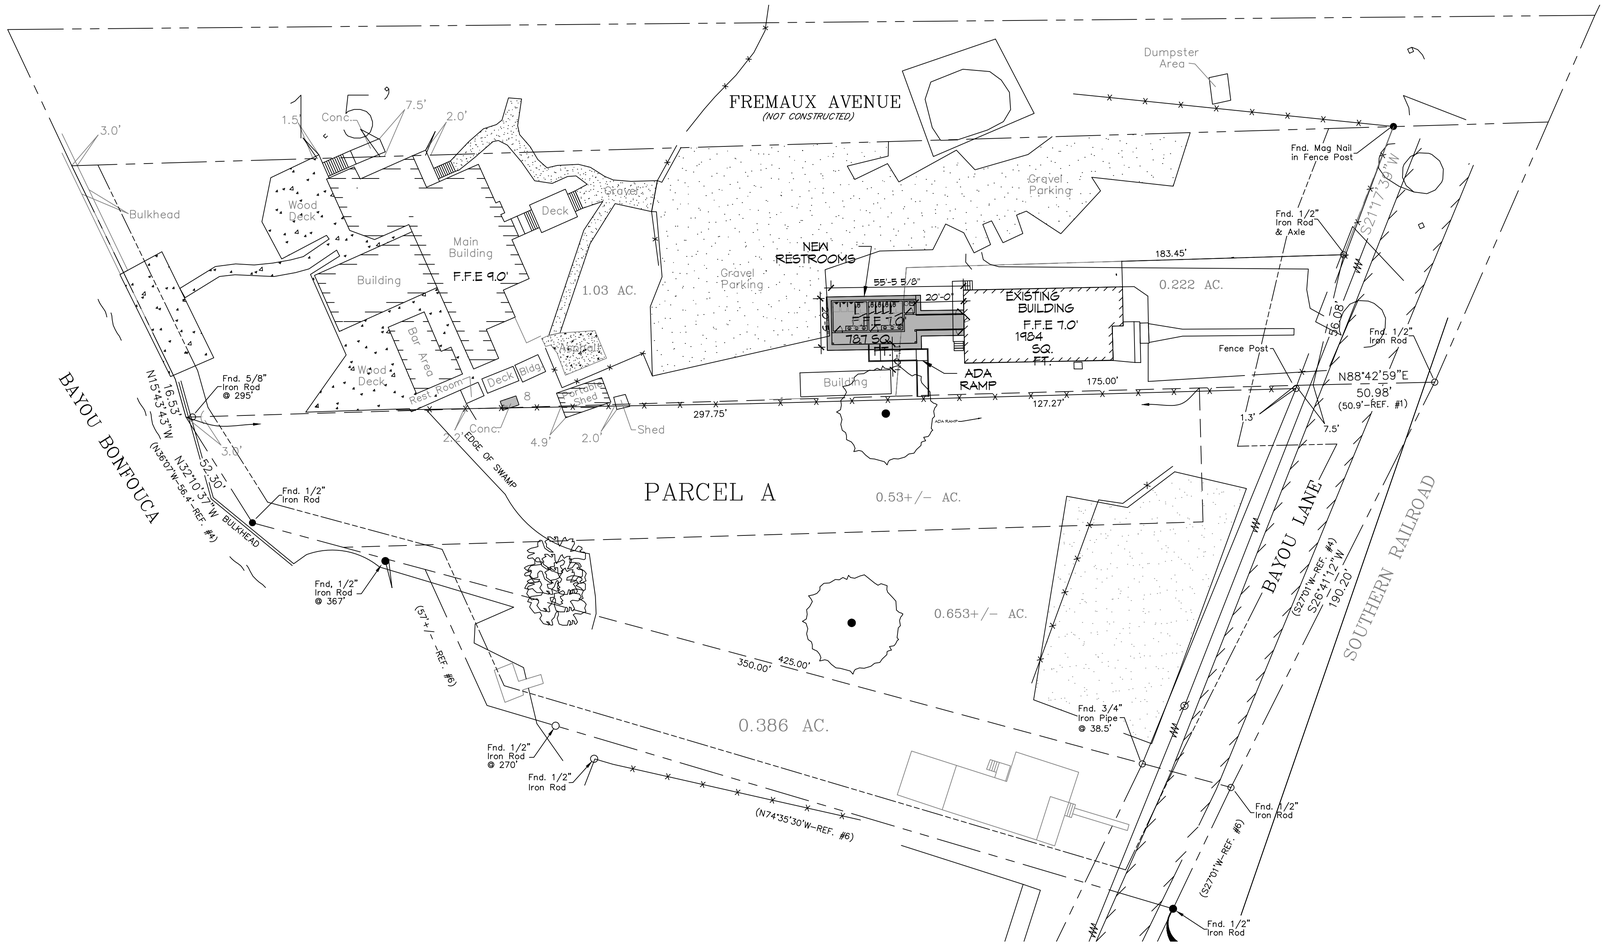


7 PROPOSED ENLARGED AREA PLAN
SCALE: 1"=10'-0"

NEW RESTROOMS

## ZONING

C-2 W
OLD TOWN PRESERVATION DISTRICT
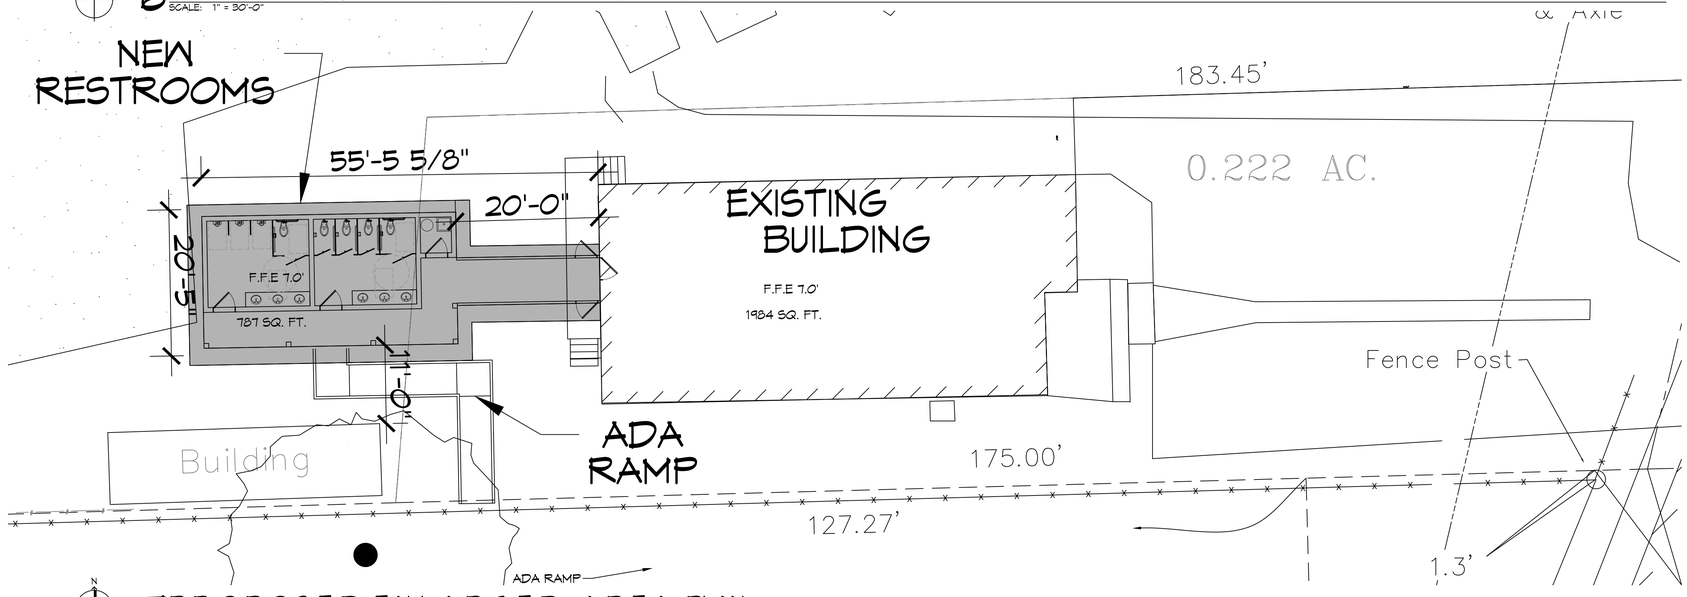
## FLOOD ZONE

ZONE: AE9

DAMMON ENGINEERING, INC.
LOUISIANA & MISSISSIPPI
www.dammonengineering.com
info@dammonengineering.com
PH: 985.649.5832
Chief Engineer: Brian Mistich, PE
554 Old Spanish Trail
Slidell, LA 70458

REVISIONS

| # | DESCRIPTION | DATE |
|---|---|---|

SEAL:

STATE OF LOUISIANA
BRIAN A. MISTICH
License No. 30187
PROFESSIONAL ENGINEER

NEW RESTROOMS
PALMETTOS ON THE BAYOU
1901 BAYOU LN.
SLIDELL, LA 70458

| | | | |
|---|---|---|---|
| JOB No: | 2024 | DATE: | 04-08-2024 |
| DRAWN BY: | CKD | CHECKED BY: | JMS |

SHEET TITLE:
PROPOSED OVERALL SITE PLAN & ENLARGED PLAN

DRAWING NUMBER:
C101

SHEET No: 3 of 10