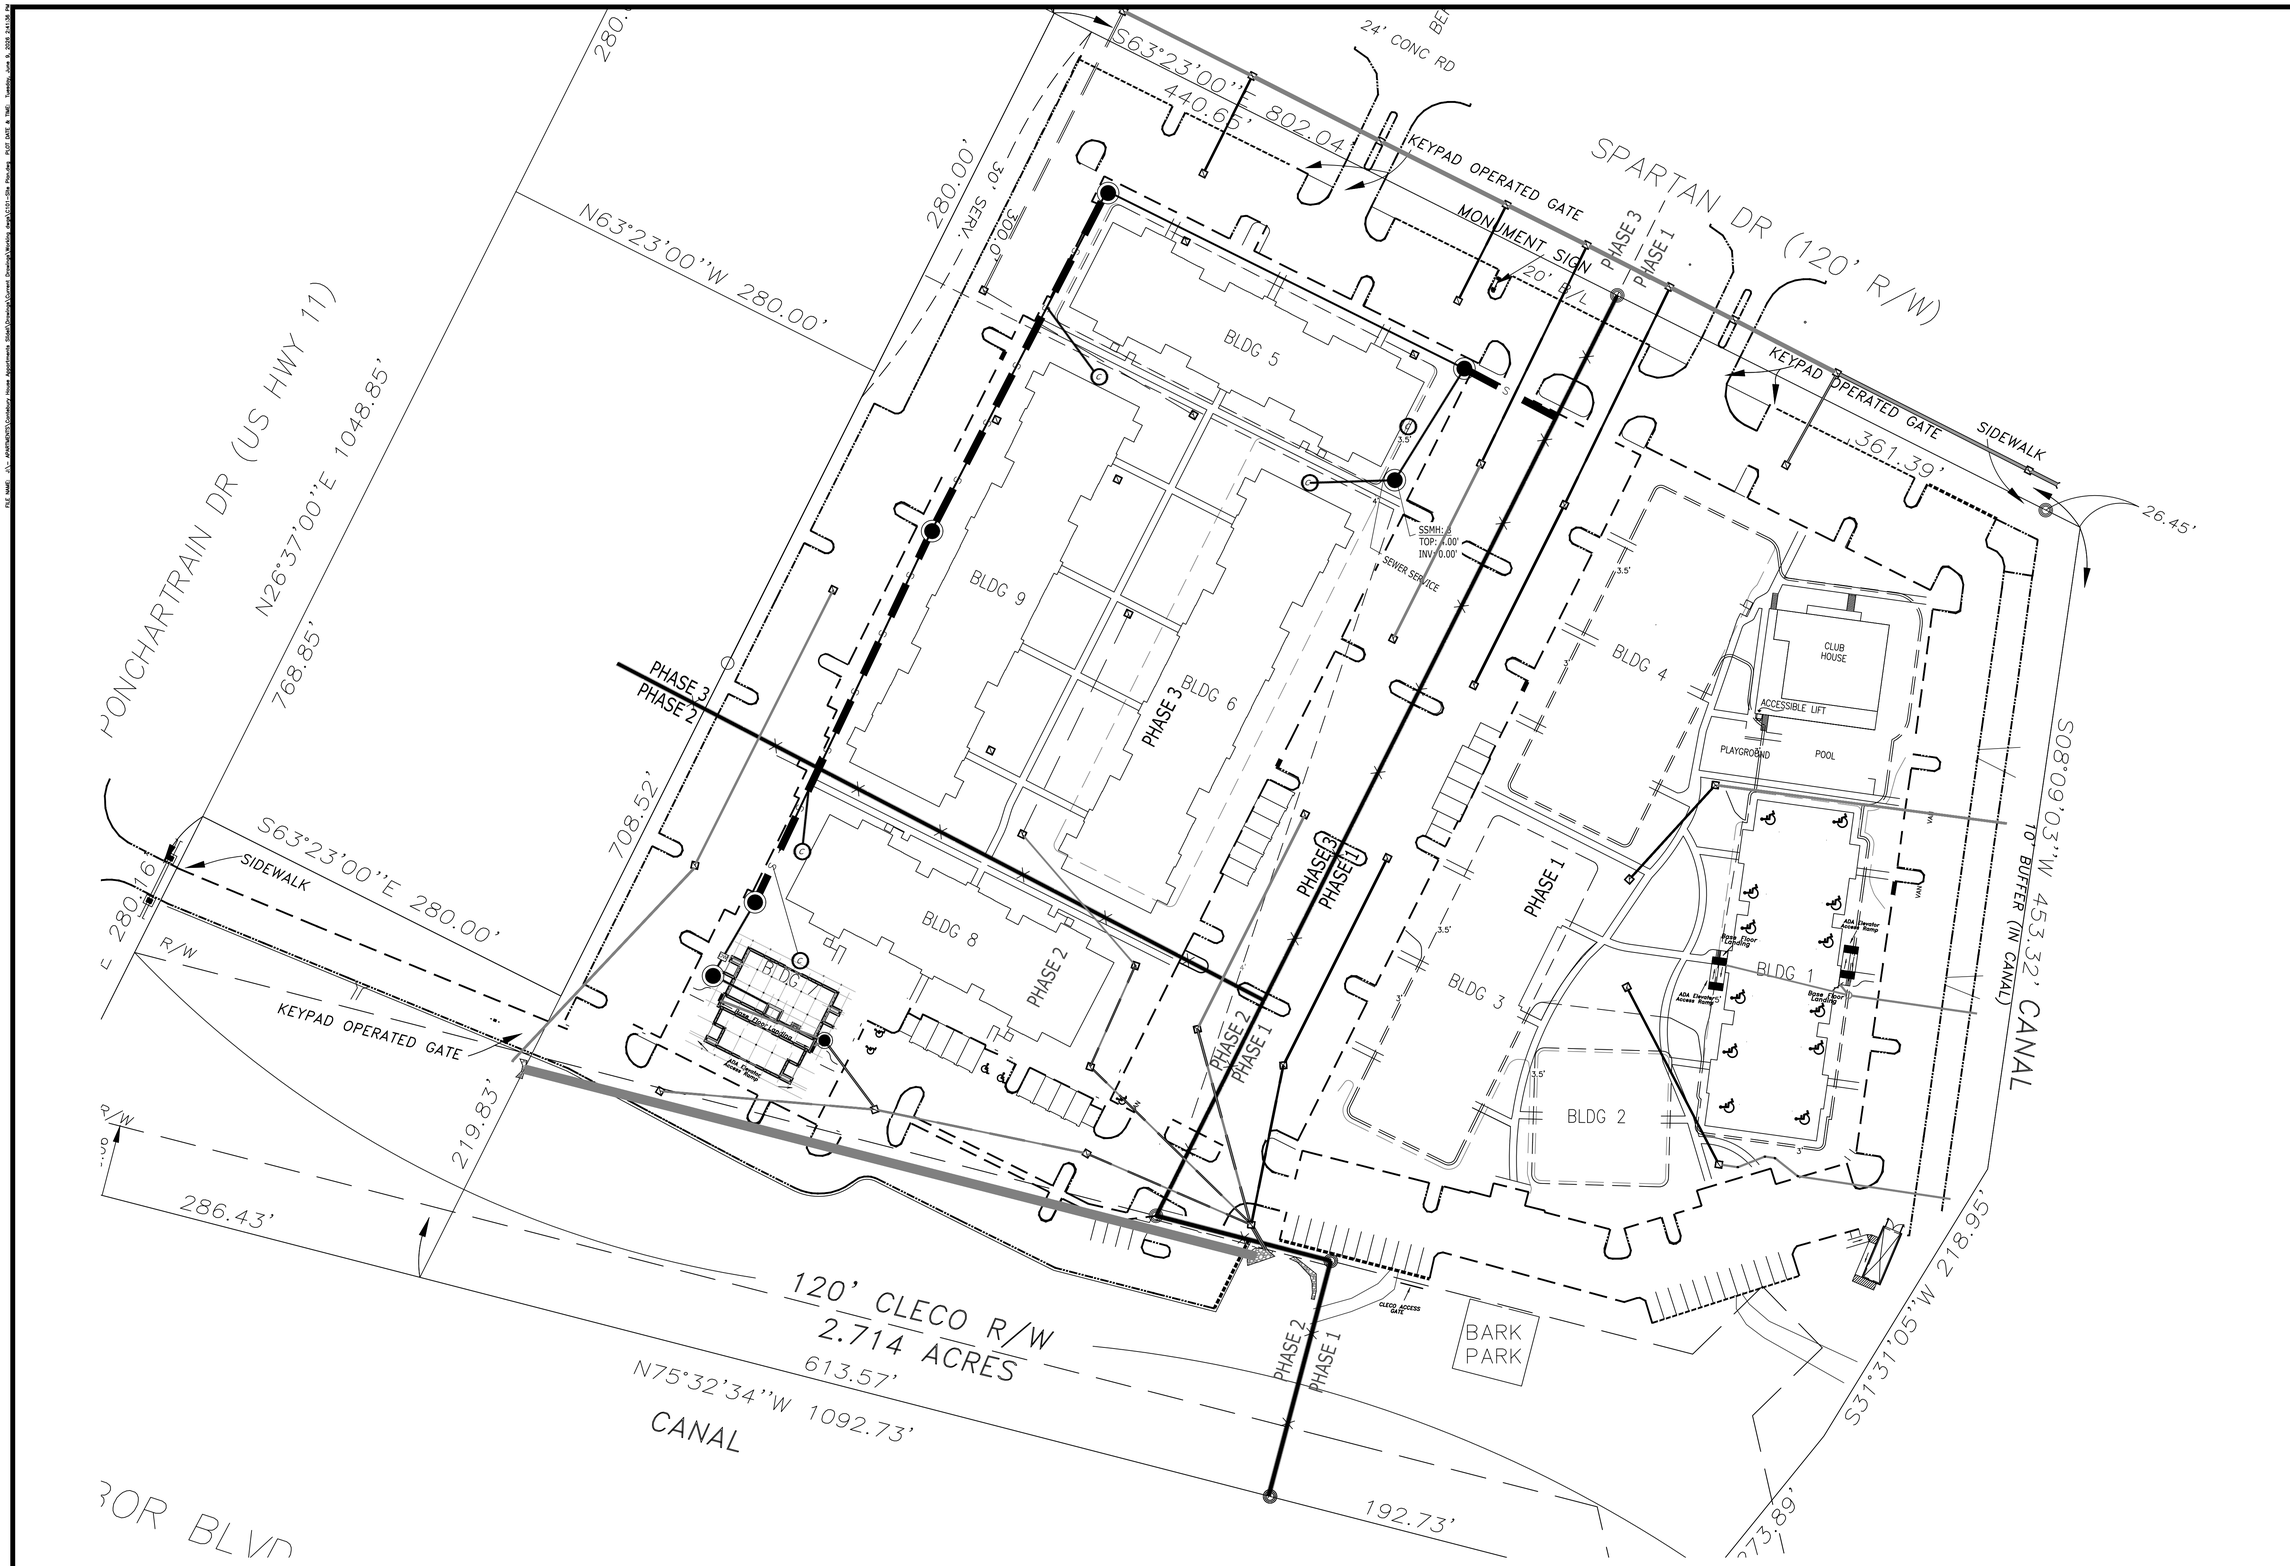

1 SITE PLAN
SCALE: 1"=50'

DAMMON ENGINEERING, INC.
LOUISIANA & MISSISSIPPI

Chief Engineer: Brian Mistich, PE
5540 Classen Trail
Slidell, LA 70458
www.dammonengineering.com
info@dammonengineering.com
PH: 985.649.5832

#	DESCRIPTION	DATE

REVISIONS

SEAL:

BUILDING RENOVATION
CANTEBURY HOME APARTMENTS
501 SPARTAN DR.
SLIDELL, LA 70458

JOB No:	2024
DATE:	06-19-2024
DRAWN BY:	JTL
CHECKED BY:	BAM

THIS PLAN, DESIGN, SPECIFICATION, OR REPORT IS THE PROPERTY OF DAMMON ENGINEERING, INC. AND MAY NOT BE REPRODUCED OR USED FOR OTHER PROJECTS WITHOUT THE WRITTEN CONSENT OF DAMMON ENGINEERING, INC. ANY REPRODUCTION OR USE FOR OTHER PROJECTS WITHOUT WRITTEN CONSENT IS PROHIBITED AND ANY LIABILITY ARISING FROM SUCH REPRODUCTION OR USE IS THE RESPONSIBILITY OF THE PERSON OR ENTITY MAKING SUCH REPRODUCTION OR USE.

SHEET TITLE:
OVERALL SITE PLAN

DRAWING NUMBER:
C101

SHEET No: 5 of 4