FILE NAME: J:\... Commercial\Boat Stuff, Slidell\Current Drawings\C101 A - Site Fence Plan.dwg PLOT DATE & TIME: Monday, June 8, 2026 8:17:02 AM

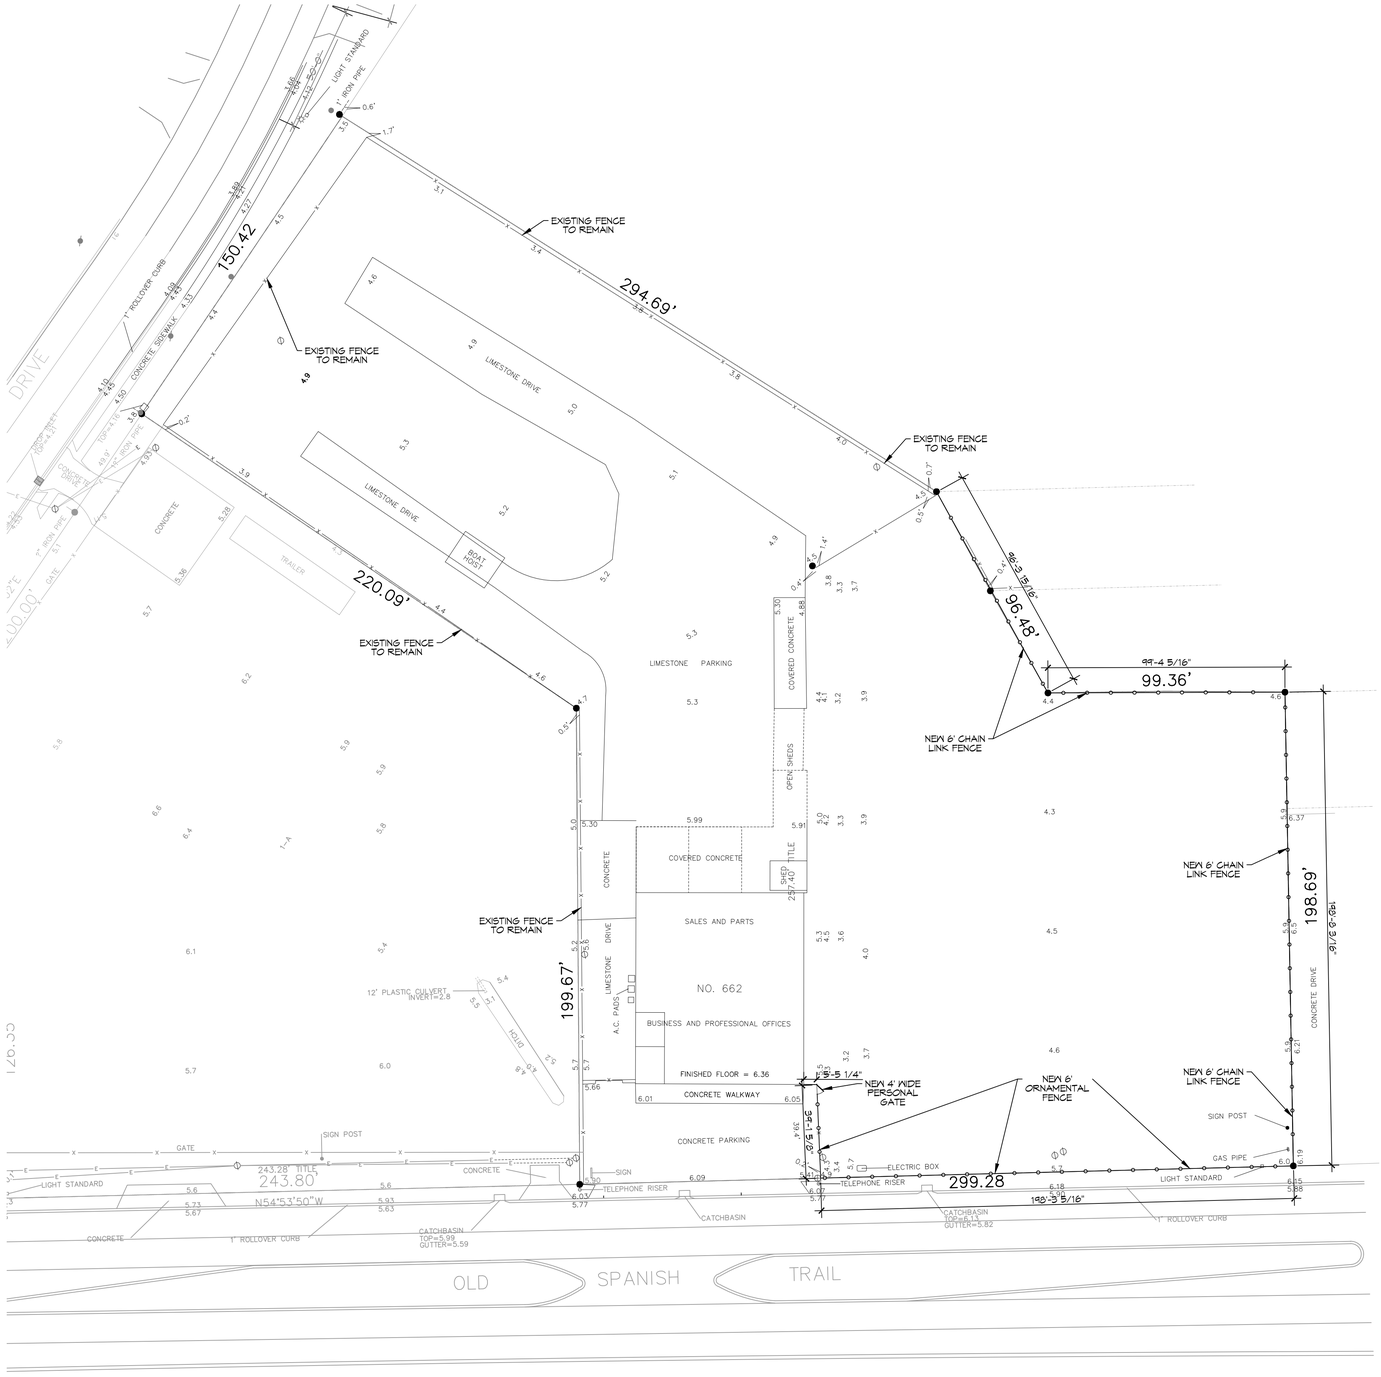

PROPOSED FENCE SITE PLAN
SCALE: 1" = 30'-0"

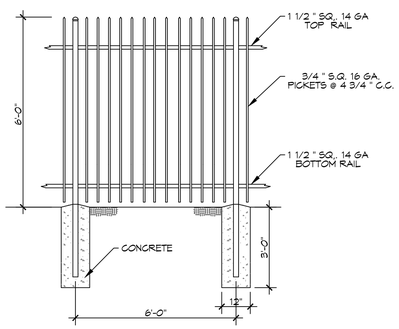

ORNAMENTAL IRON FENCE
SCALE: 3/8" = 1'-0"

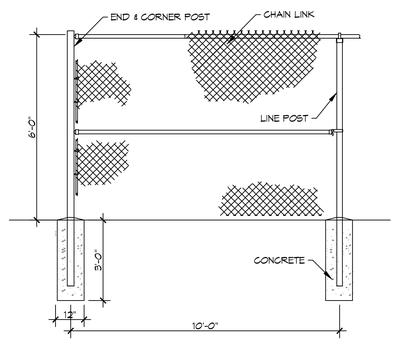

CHAIN LINK FENCE
SCALE: 3/8" = 1'-0"

DAMMON ENGINEERING, INC.
LOUISIANA & MISSISSIPPI
www.dammonengineering.com
info@dammonengineering.com
PH: 985.649.5832
Chief Engineer: Brian Mistich, PE
554 Old Spanish Trail
Slidell, LA 70458

#	DESCRIPTION	DATE

REVISIONS

SEAL:

SITE LAYOUT
BOAT STUFF
462 OLD SPANISH TRAIL
SLIDELL, LA 70458

JOB No: 2026 | DATE: 06-04-2026
DRAWN BY: CKD | CHECKED BY: JMS

No alterations or additions to these plans, designs, and arrangements represented thereon shall be made without the written permission of Dammon Engineering, and no person, company or corporation shall be relieved of responsibility for damages to persons or property caused by alterations or additions made to these plans, designs, and arrangements without the written permission of Dammon Engineering. Should conflicts with these drawings or specifications exist, contractor shall notify Dammon Engineering before proceeding with the work. Failure to do so will make the contractor responsible for any resulting damages.

SHEET TITLE:
PROPOSED FENCE SITE PLAN

DRAWING NUMBER:
C101

SHEET No: 1 of 1