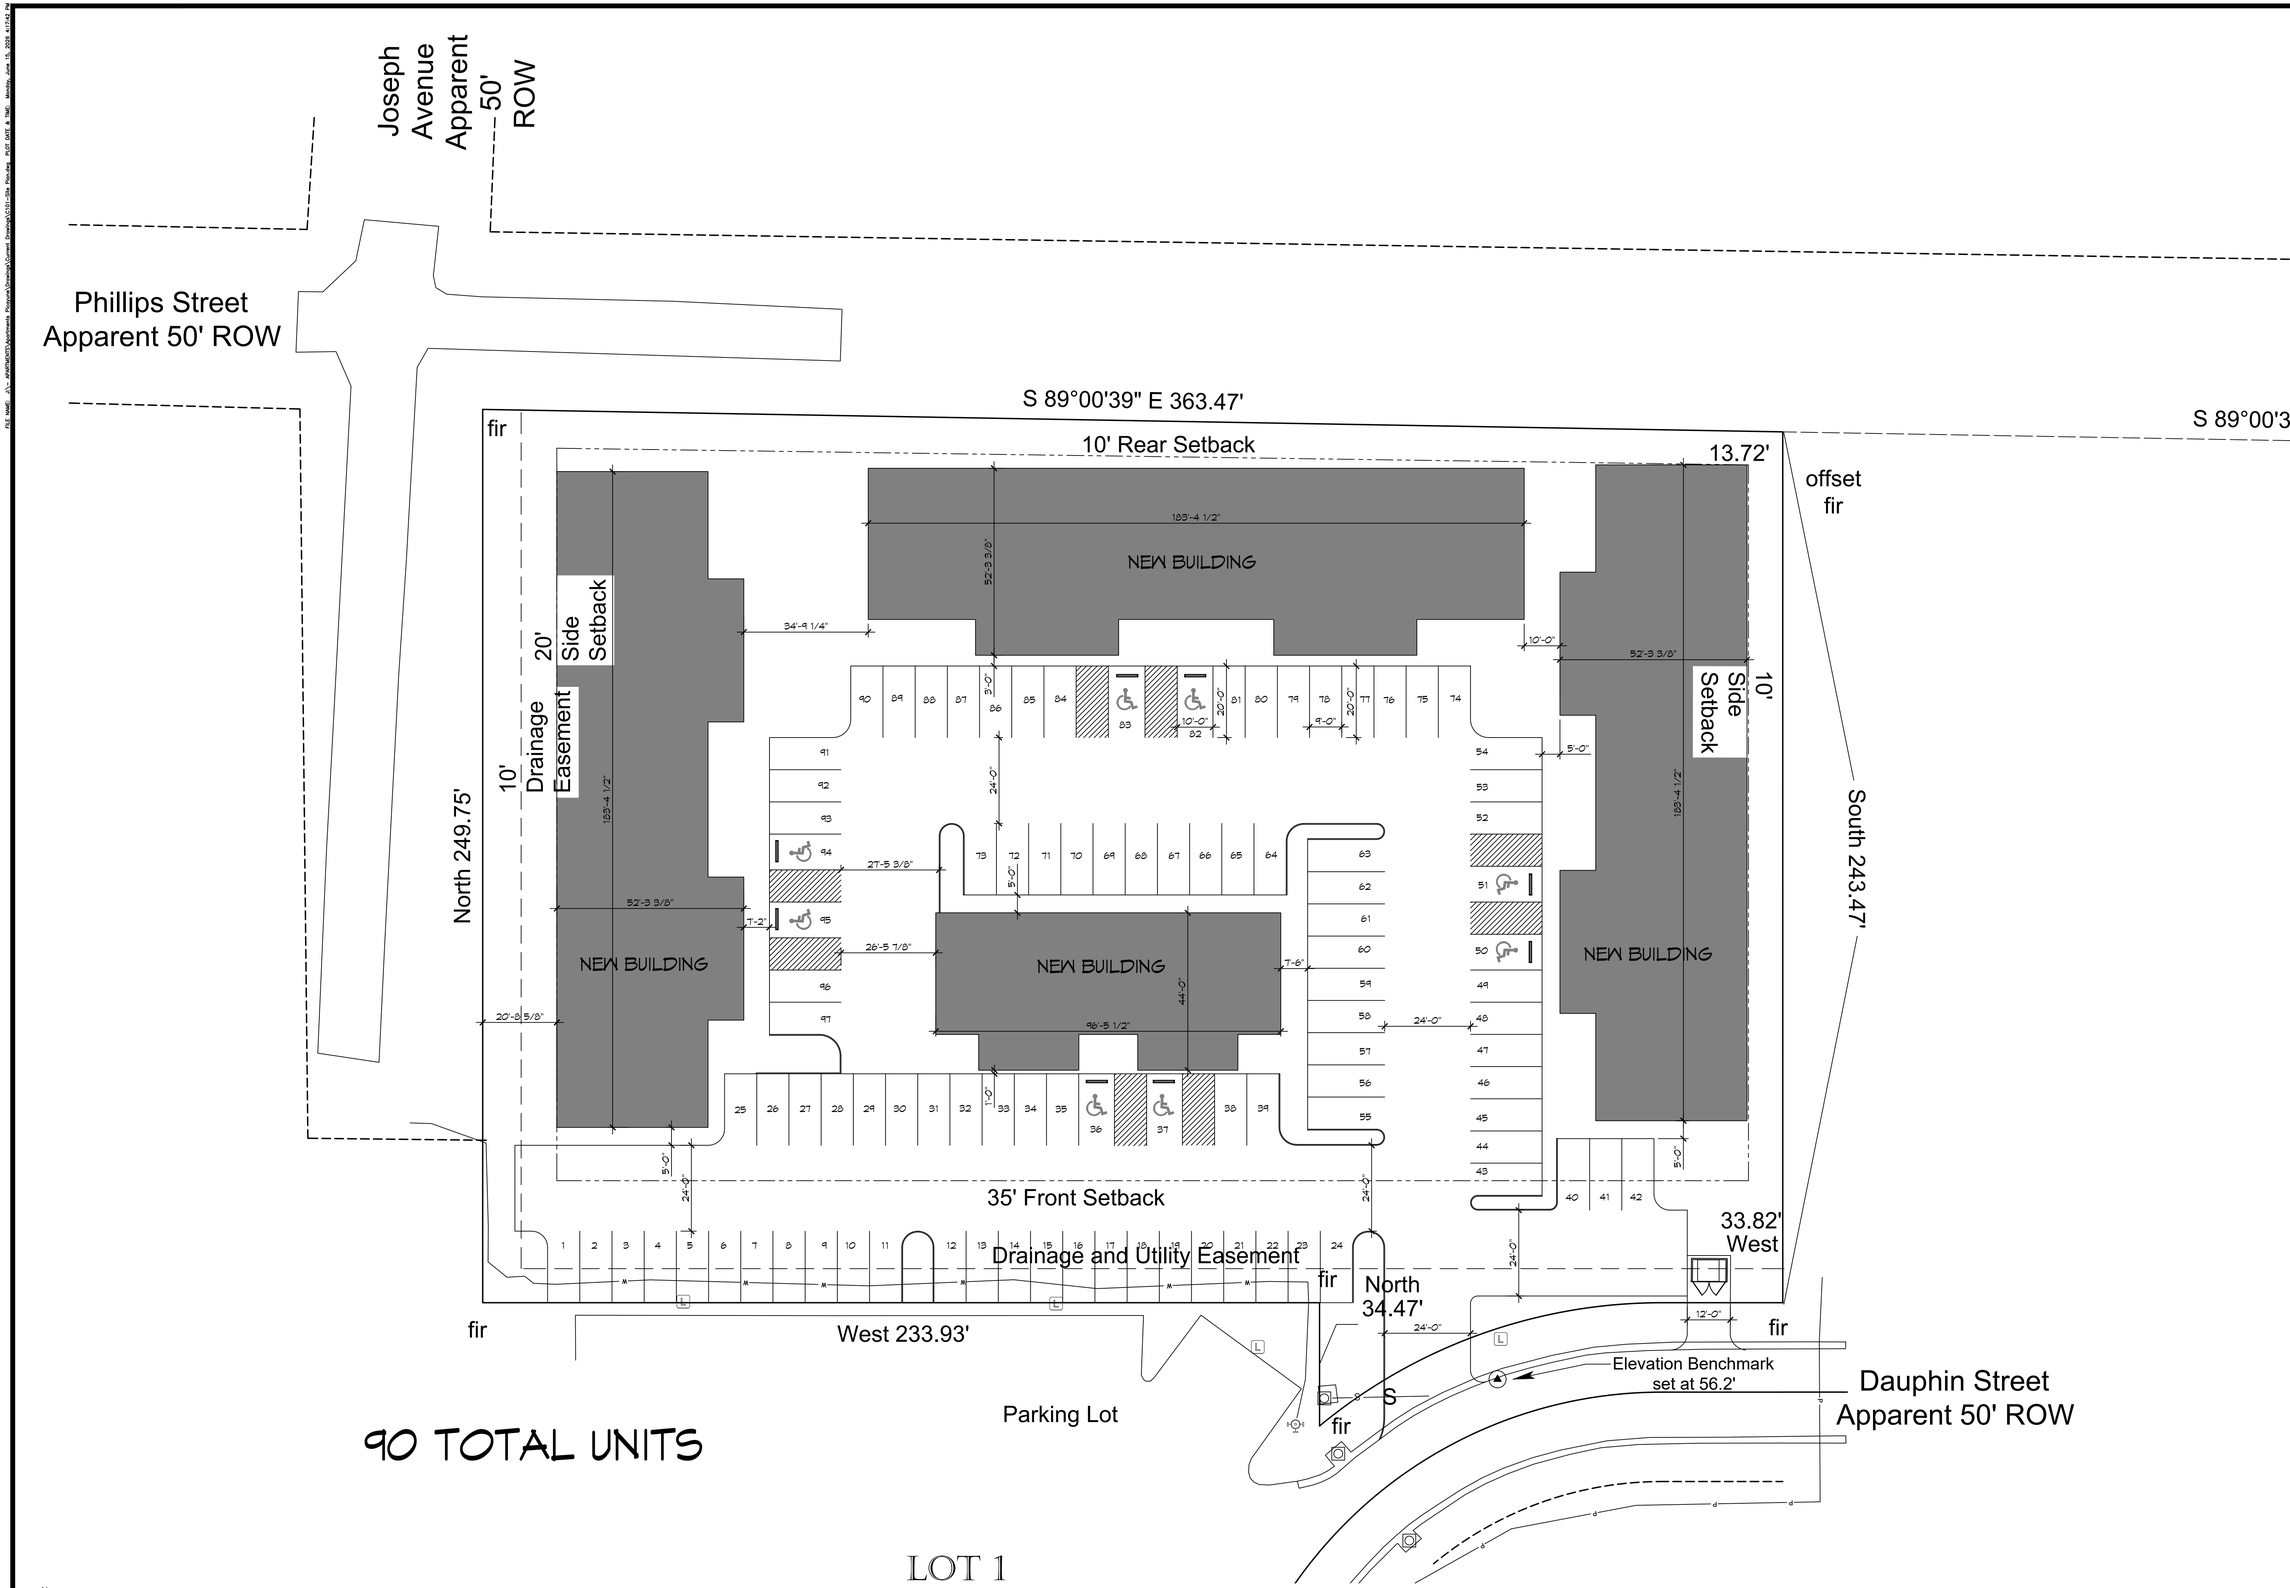

1 PROPOSED SITE PLAN
SCALE: 1" = 20'

DAMMON ENGINEERING, INC.
LOUISIANA & MISSISSIPPI
www.dammonengineering.com
info@dammonengineering.com
PH: 985.649.5832 F: 985.641.5950
Chief Engineer: Brian Mistich, PE
5504 Oak Square Trail
Slidell, LA 70458

#	DESCRIPTION	DATE

REVISIONS

SEAL:

NEW APARTMENTS
DAUPHIN STREET
LOT #2
PICAYUNE, MS 39466

JOB No:	2265
DATE:	06/10/2026
DRAWN BY:	JTL
CHECKED BY:	BAM

These plans and specifications are the property of Dammon Engineering, and must remain under our control. Any alterations or reproductions of these plans and specifications without written consent of Dammon Engineering are prohibited. These documents are intended for the use of the client for the purpose for which the have been prepared and developed, and no other or alternate use is permitted without written consent of Dammon Engineering. Dammon Engineering assumes no responsibility for any other use or alteration of these documents.

SHEET TITLE:
PROPOSED SITE PLAN

DRAWING NUMBER:
C101

SHEET No: 1 of 1