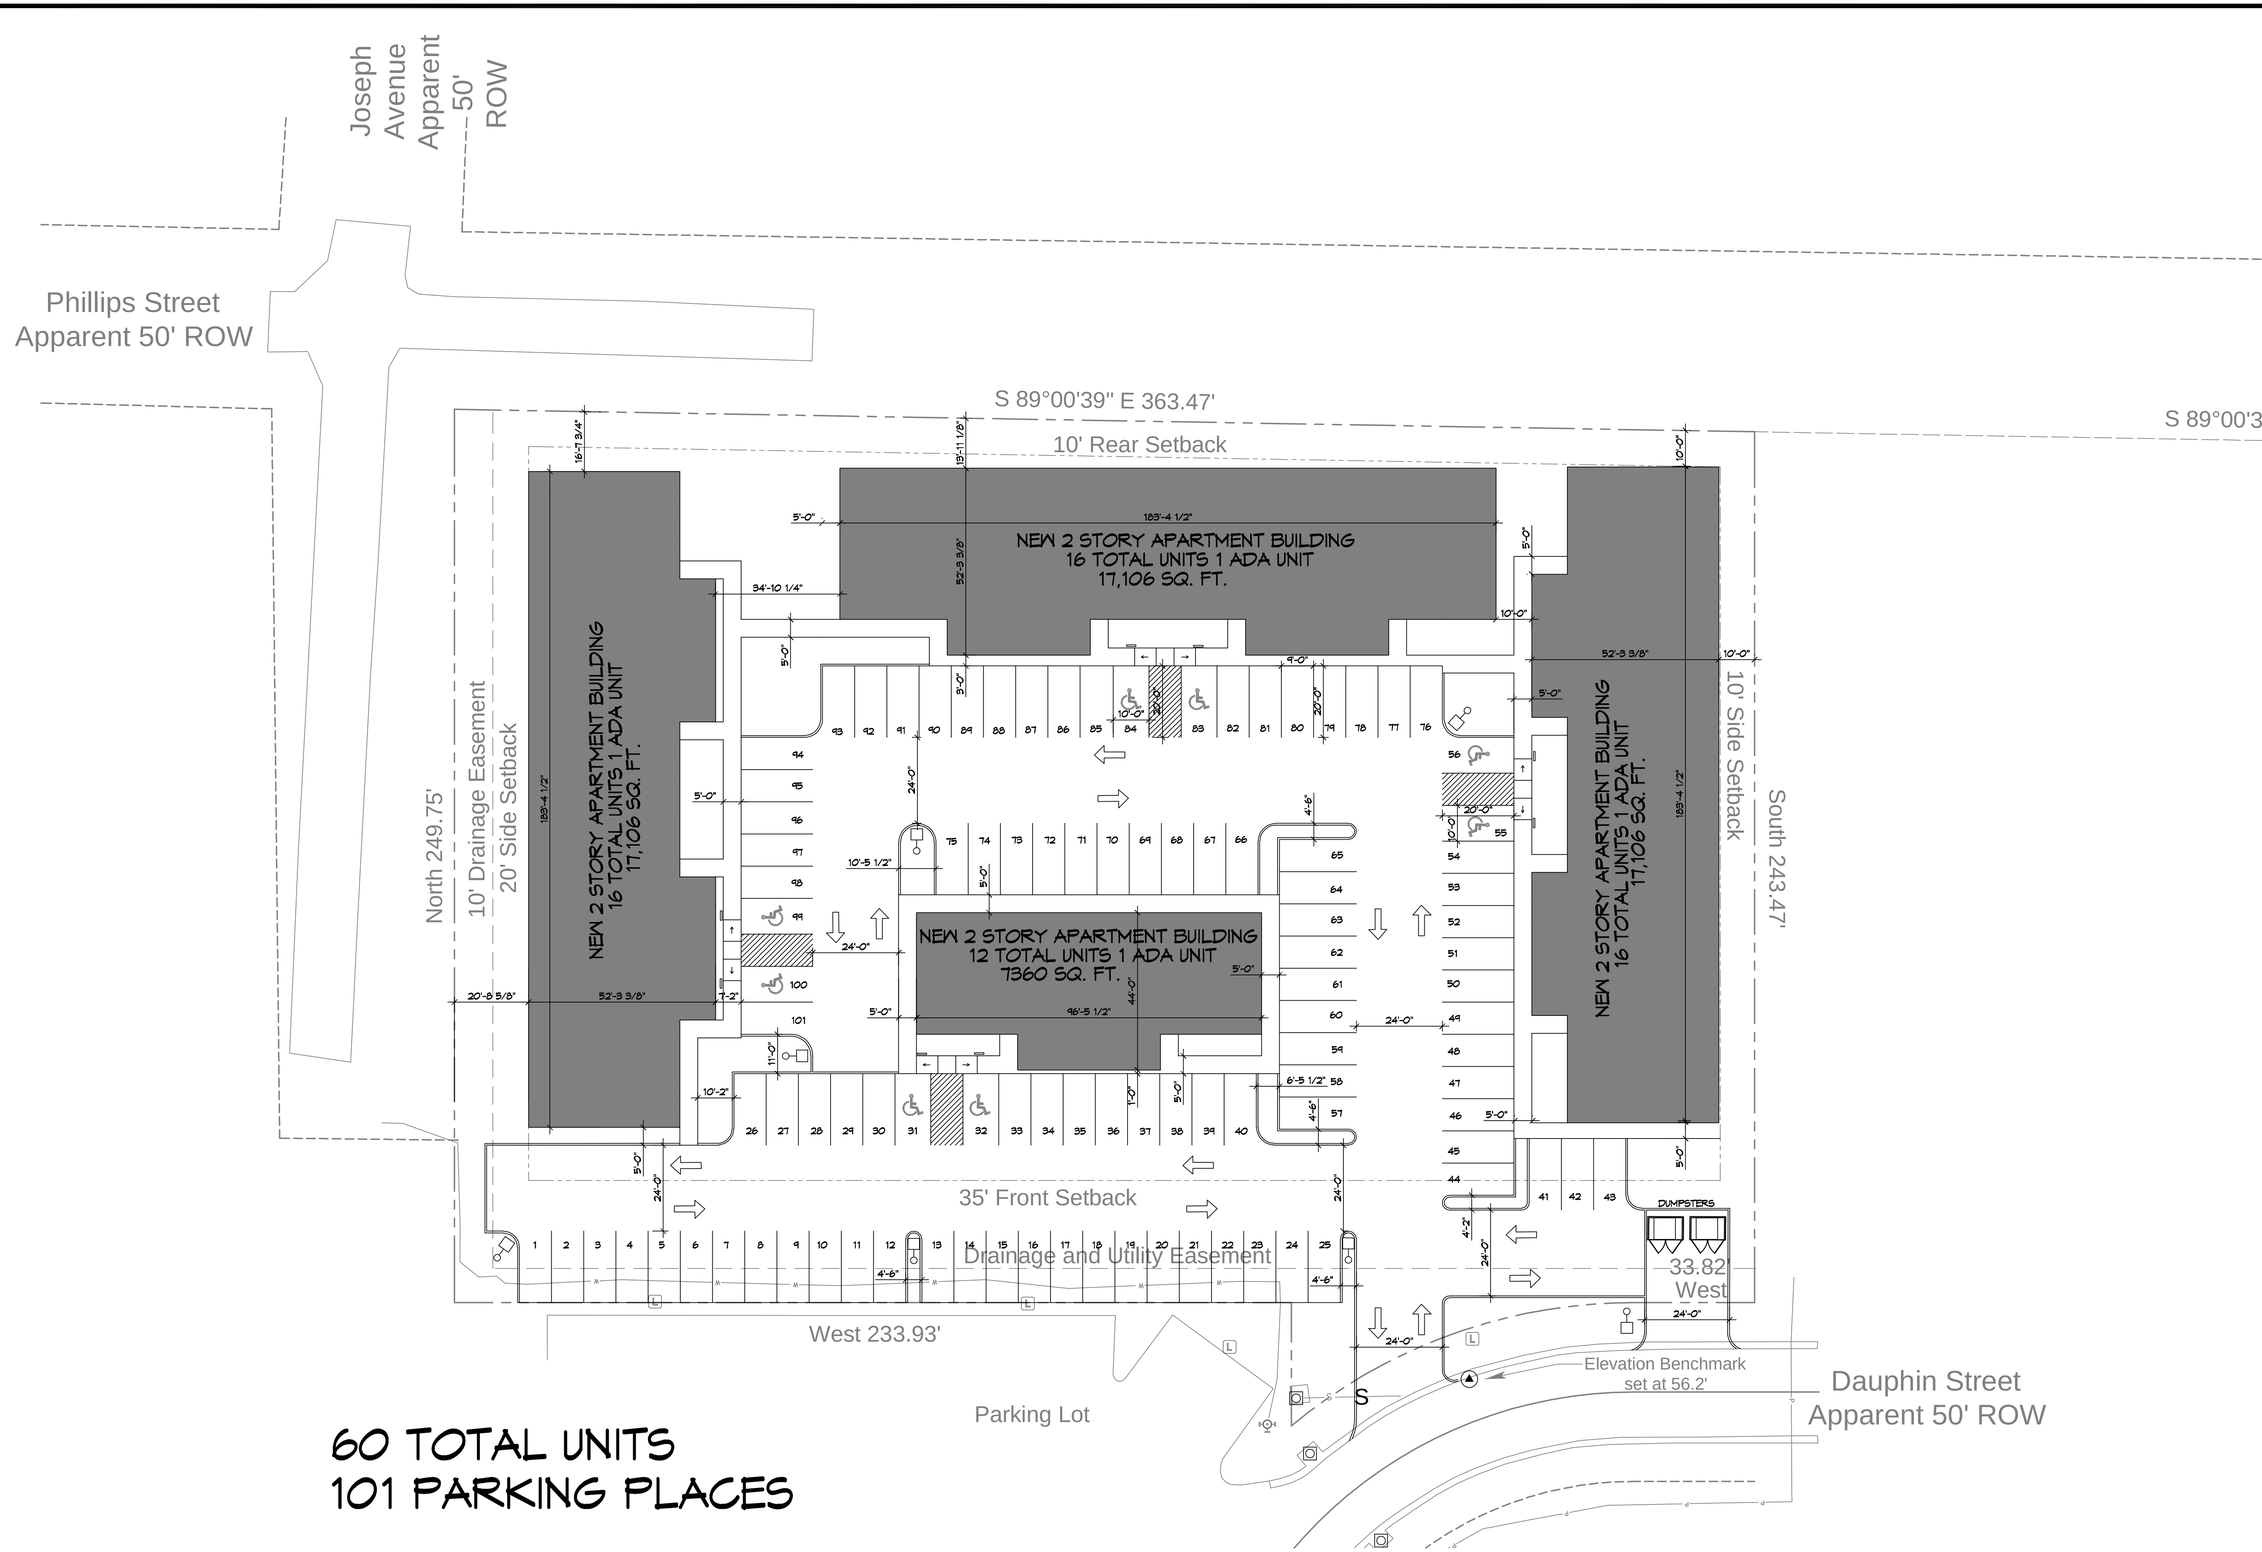

60 TOTAL UNITS
101 PARKING PLACES

1 PROPOSED SITE PLAN
SCALE: 1" = 20'

DAMMON ENGINEERING, INC.
LOUISIANA & MISSISSIPPI

www.dammonengineering.com
info@dammonengineering.com
PH: 985.649.5832 F: 985.641.5950
Chief Engineer: Brian Mistich, PE
554 Old Spanish Trail
Slidell, LA 70458

REVISIONS

#	DESCRIPTION	DATE

SEAL:

NEW APARTMENTS

DAUPHIN STREET
LOT #2
PICAYUNE, MS 39466

DATE: 06/17/2026
JOB No:
DRAWN BY: LJP
CHECKED BY: CKD

This drawing is the property of Dammon Engineering, Inc. Reproduction or use without written consent is prohibited and constitutes a violation of state and federal laws. Dammon Engineering, Inc. and its employees shall not be liable for any damages resulting from the use of this drawing by anyone other than the person for whom it was prepared and shall not be liable for any use of this drawing for purposes other than those for which it was prepared.

SHEET TITLE:
PROPOSED SITE PLAN

DRAWING NUMBER:
C101

SHEET No: 1 of 1