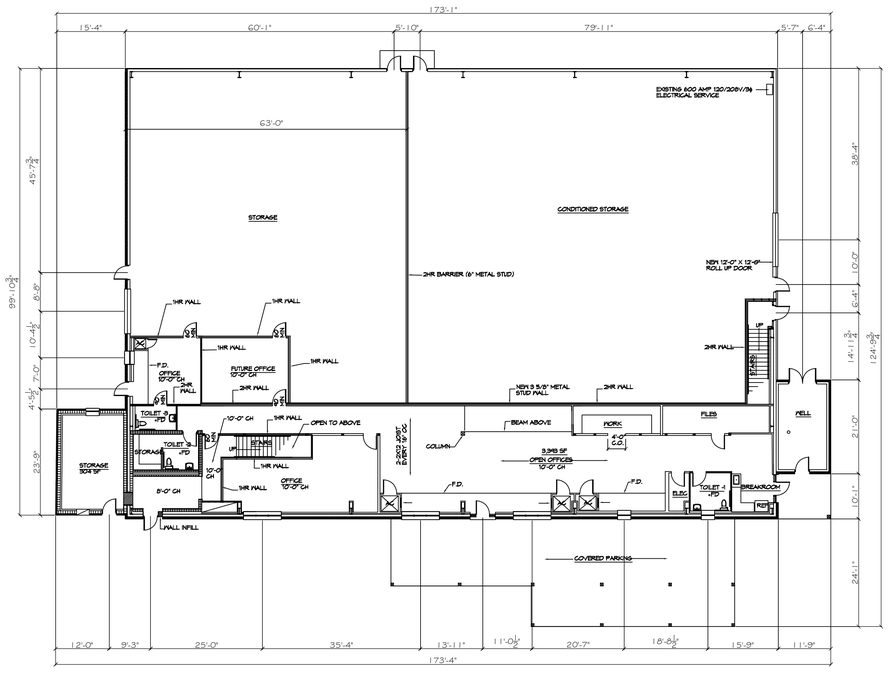

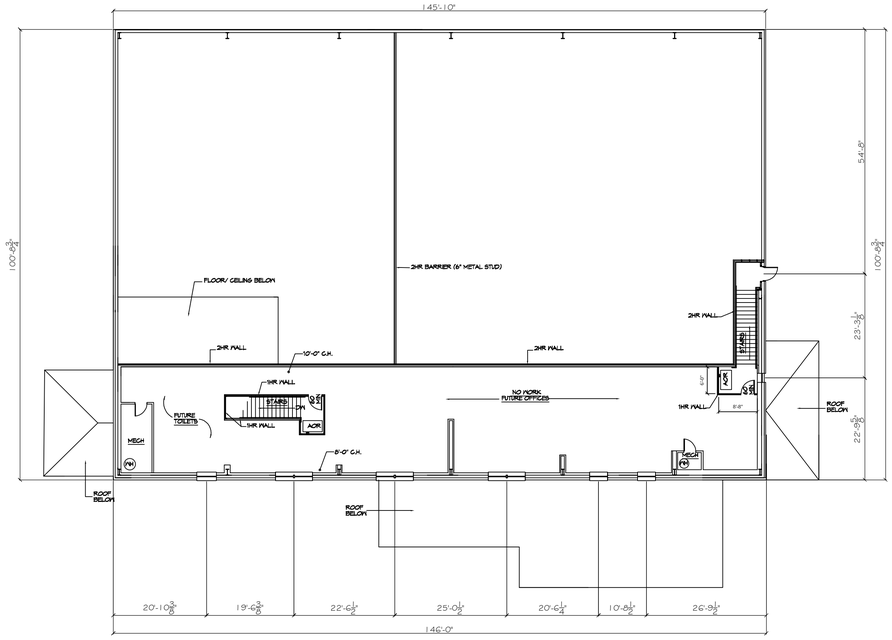

6 FLOOR PLAN

SCALE: 1/16" = 1'-0"

DAMMON ENGINEERING, INC.

LOUISIANA & MISSISSIPPI

www.dammonengineering.com
info@dammonengineering.com
PH: 985.649.5832

Chief Engineer: Brian Mistich, PE
554 Old Spanish Trail
Slidell, LA 70458

REVISIONS

#	DESCRIPTION	DATE

SEAL:

MANZELLA

38229 MANZELLA DRIVE,
SLIDELL, LOUISIANA

JOB No:	
DATE:	11-19-2024
DRAWN BY:	CKD
CHECKED BY:	CKD

SHEET TITLE:
FLOOR PLAN

DRAWING NUMBER:

A101

SHEET No: 1 of # 7