PLT NAME: J:\Jobs\Manzella Industrial\Current Drawings\2409 - Sound Flow Electric Drawings - ACAD 2018 & 3D\E - Manzella - December 3, 2024, 3:58:51 pm

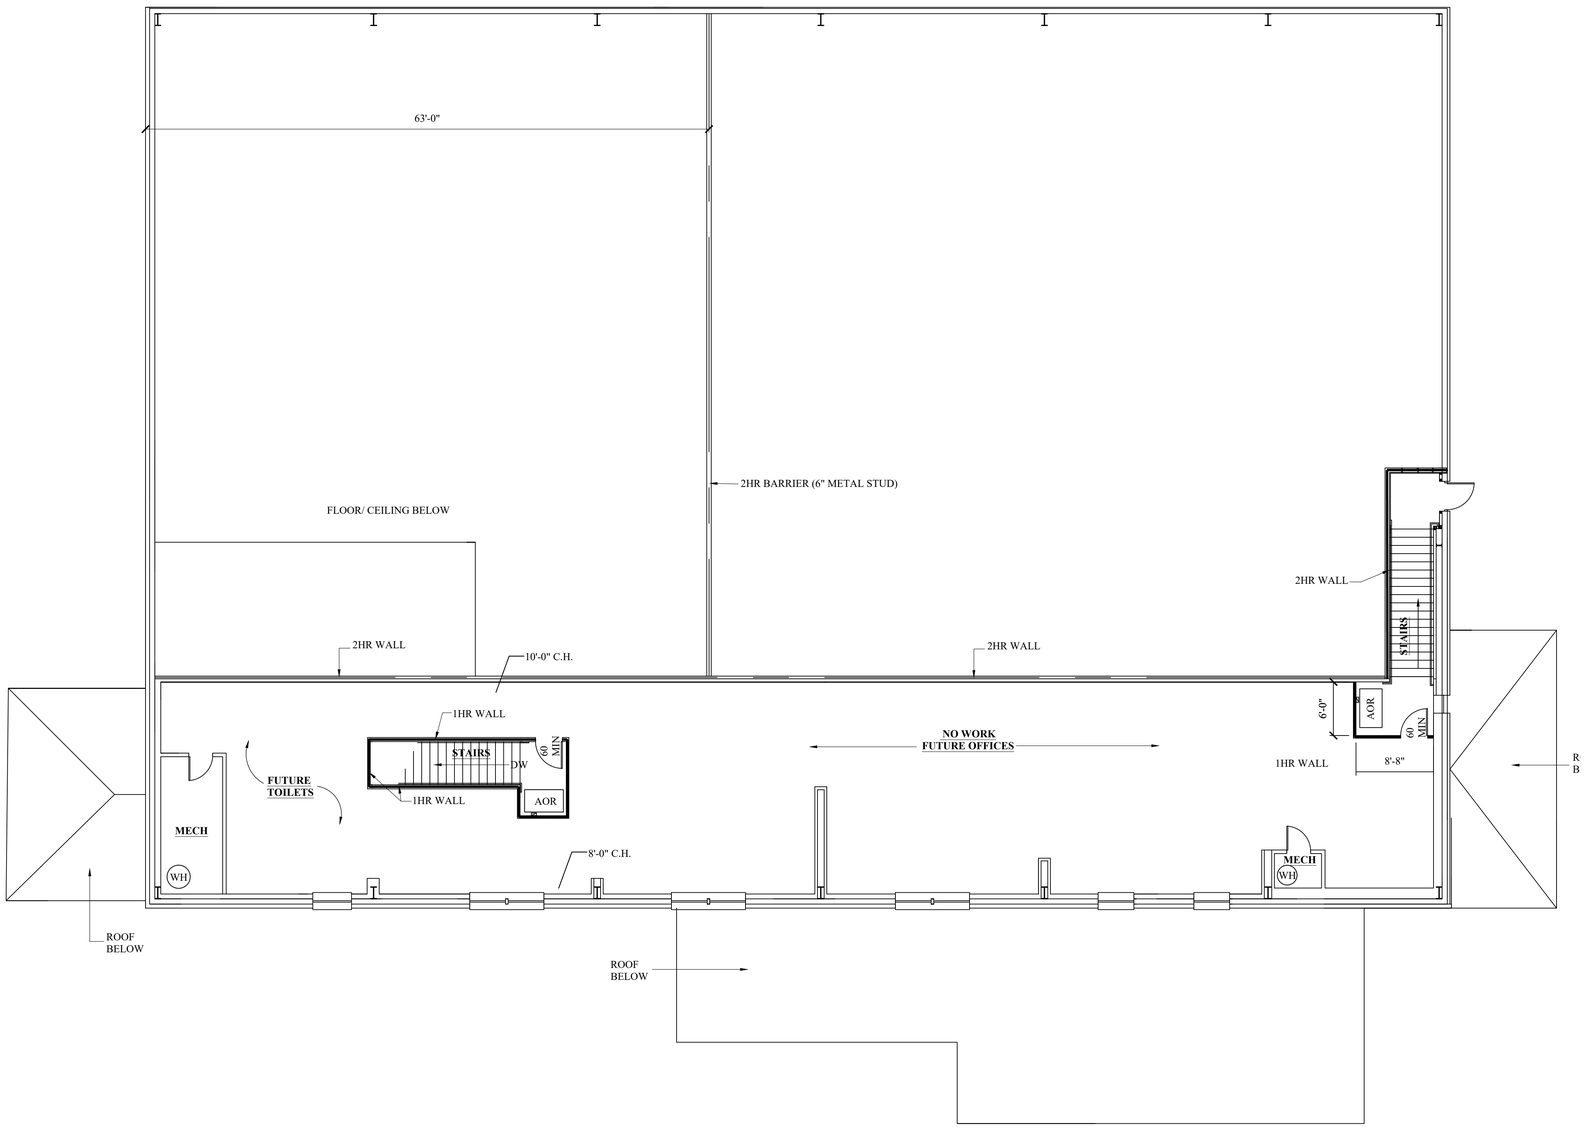

27 SECOND FLOOR POWER PLAN
SCALE: 1/8"=1'-0"

DAMMON ENGINEERING, INC.
LOUISIANA & MISSISSIPPI
Chief Engineer: Brian Mistich, PE
534 Old Spanish Trail
Slidell, LA 70458
www.dammonengineering.com
info@dammonengineering.com
PH: 985.649.5832

REVISIONS

#	DESCRIPTION	DATE

SEAL:

MANZELLA
33229 MANZELLA DRIVE
SLIDELL, LOUISIANA

DATE: 11-15-2024
JOB No: CKD
DRAWN BY: CKD
CHECKED BY: CKD

THE IDEAS, DESIGNS AND ARRANGEMENTS SHOWN ON THESE DRAWINGS AND SPECIFICATIONS ARE THE PROPERTY OF DAMMON ENGINEERING, INC. AND ARE NOT TO BE USED IN WHOLE OR IN PART FOR ANY OTHER PROJECT WITHOUT THE WRITTEN PERMISSION OF DAMMON ENGINEERING, INC. ANY REPRODUCTION OF THESE DRAWINGS AND SPECIFICATIONS WITHOUT THE WRITTEN PERMISSION OF DAMMON ENGINEERING, INC. WILL BE PROSECUTED.

SHEET TITLE:
SECOND FLOOR POWER PLAN

DRAWING NUMBER:
E102