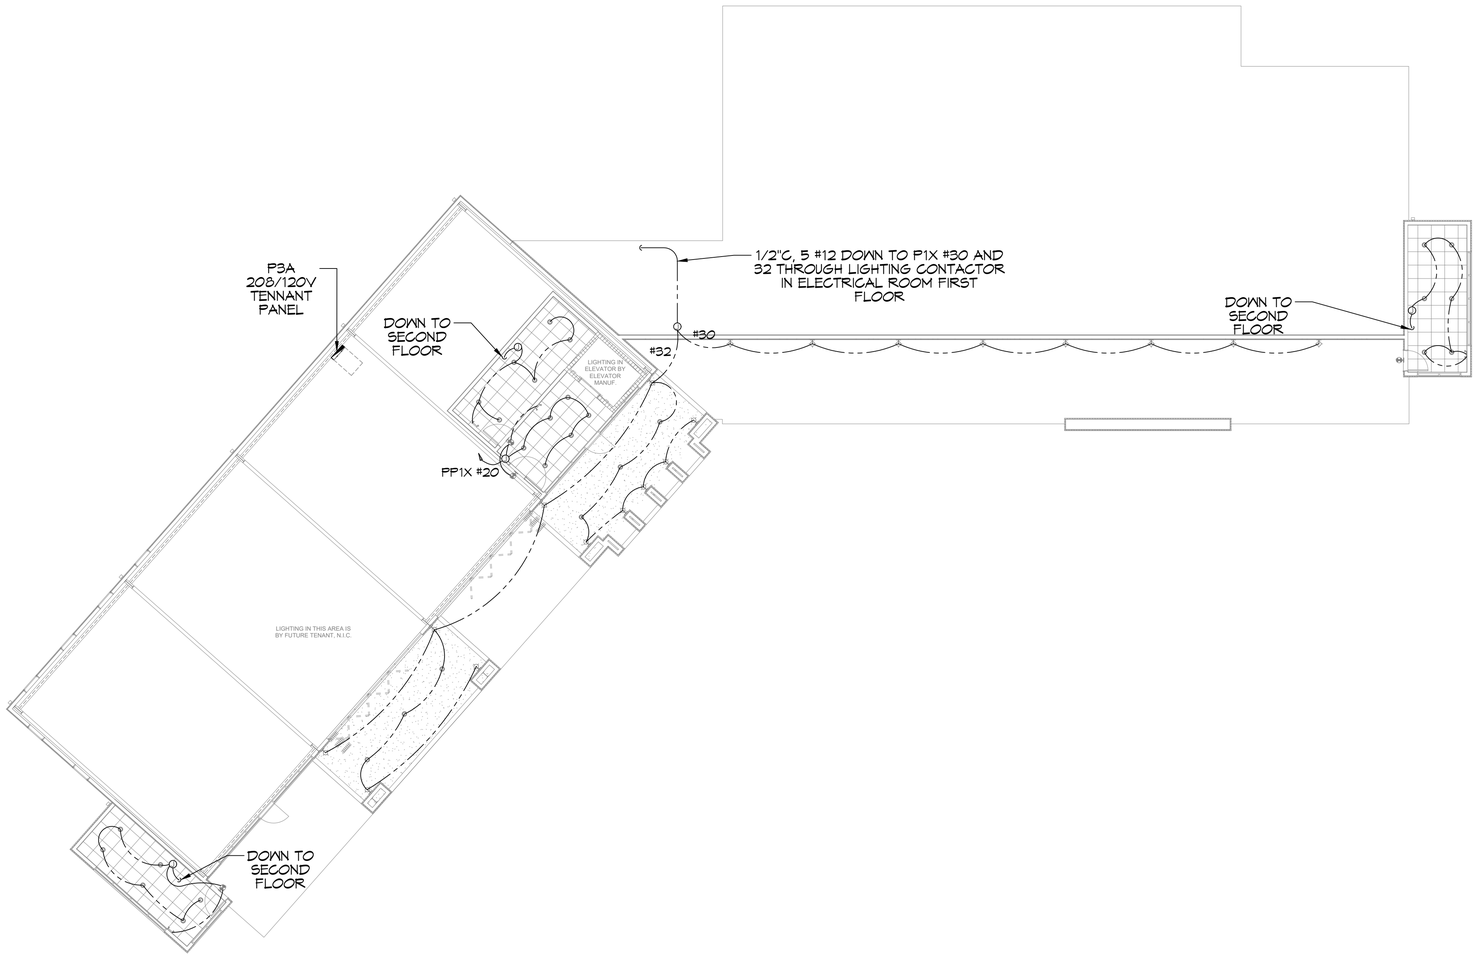

26 THIRD FLOOR LIGHTING PLAN

SCALE: 3/32"=1'-0"

LIGHTING LEGEND

- EXIT LIGHT FIXTURE - CEILING MOUNTED WITH 90 MINUTE BACKUP
- EMERGENCY LIGHT - WALL MOUNTED W/90 MINUTE BACKUP
- RECESSED CAN LIGHT
- EXTERIOR LIGHT
- JUNCTION BOX

THIS WORK SHALL MEET ALL ELECTRICAL CODES

1. 2020 NATIONAL ELECTRICAL CODE
2. NFPA 70
3. 2021 IECC ENERGY CODE

DAMMON ENGINEERING, INC.
LOUISIANA & MISSISSIPPI
www.dammonengineering.com
info@dammonengineering.com
PH: 985.649.5932
Chief Engineer: Brian Mistich, PE
534 Old Spanish Trail
Slidell, LA 70458

REVISIONS

#	DESCRIPTION	DATE

SEAL:

MIXED USE DEVELOPMENT

I-10 SOUTH SERVICE ROAD
METAIRIE LOUISIANA

JOB No:
DATE: 12-05-2024
DRAWN BY: CAD
CHECKED BY: CAD

THIS DRAWING IS PROPERTY OF DAMMON ENGINEERING, INC. AND MUST BE RETURNED ON REQUEST. ALL REPRODUCTIONS OF THIS DRAWING MUST BEAR THE ORIGINAL SIGNATURE OF DAMMON ENGINEERING, INC. THIS DRAWING MUST NOT BE DISCLOSED TO OTHERS, OR USED FOR PURPOSES OTHER THAN THOSE SPECIFIED BY DAMMON ENGINEERING, INC. ALL RIGHTS ARE RESERVED. © 2024 DAMMON ENGINEERING, INC.

SHEET TITLE:
THIRD FLOOR LIGHTING PLAN

DRAWING NUMBER:
E104

SHEET No: 11 of # 15

FILE NAME: J:_Office\Stone Brew RMW\Const Drawings\E104 - Third Floor Electrical Lighting.dwg PLOT DATE & TIME: Monday, January 6, 2025 9:09:16 am