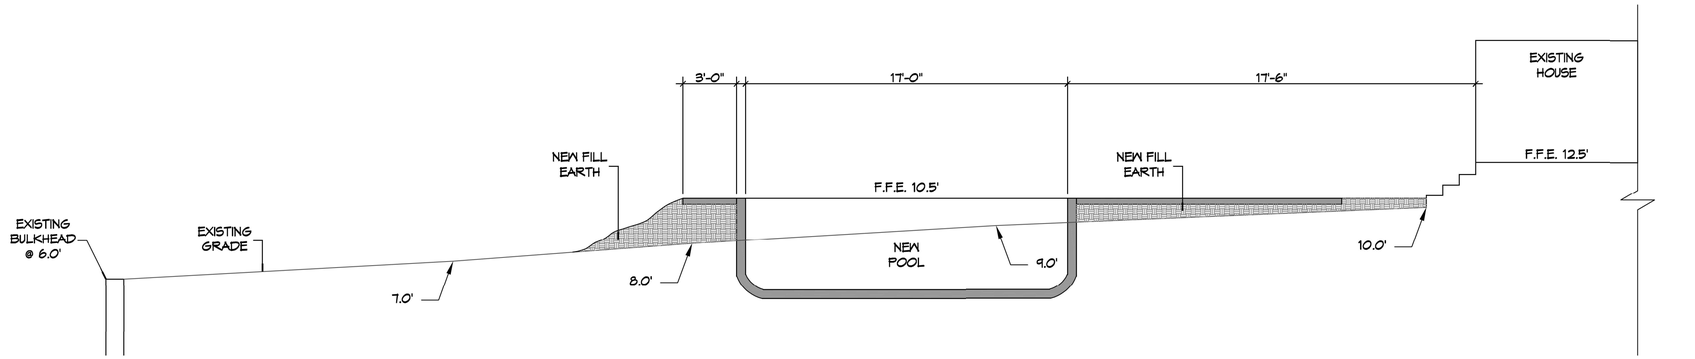

SECTION

SCALE: 1/4"=1'-0"

TYPICAL SECTION

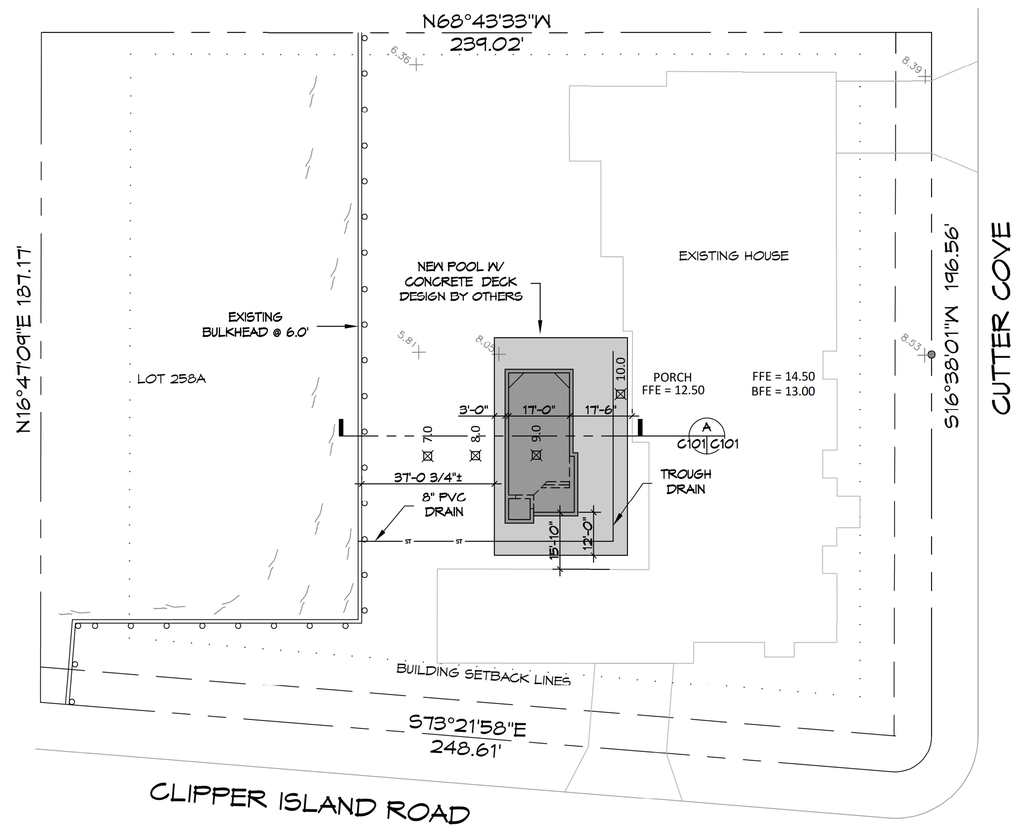

1 SITE PLAN W/POOL LAYOUT

SCALE: 1"=20'-0"

POOL LAYOUT ONLY

DAMMON ENGINEERING, INC.
554 Old Spanish Trail
Slidell, LA 70458
PH: 985.649.5832
www.dammonengineering.com
info@dammonengineering.com
Fax: 985.641.5950

REVISIONS

#	DESCRIPTION	DATE

SEAL:

STATE OF LOUISIANA
SIRAN A. MISTICH
License No. 30187
PROFESSIONAL ENGINEER

POOL LAYOUT

JOSH CALLIAS

1227 CUTTER COVE
SLIDELL, LA 70458

JOB No:	
DATE:	11-15-2021
DRAWN BY:	CKD
CHECKED BY:	BAM

The above drawings and plans (plans, specs, and supplements) represent the ideas and designs of DAMMON ENGINEERING, INC. and are intended for the use on the specified project. Any other use, reproduction or publication without the consent of DAMMON ENGINEERING, INC. is prohibited. The drawings and plans are intended for the specified project for which the firm has been retained and shall not be used on other projects or for other purposes without the express written consent of DAMMON ENGINEERING, INC.

SHEET TITLE:
SITE PLAN WITH POOL LAYOUT

DRAWING NUMBER:

C101

SHEET No: 1 of 1