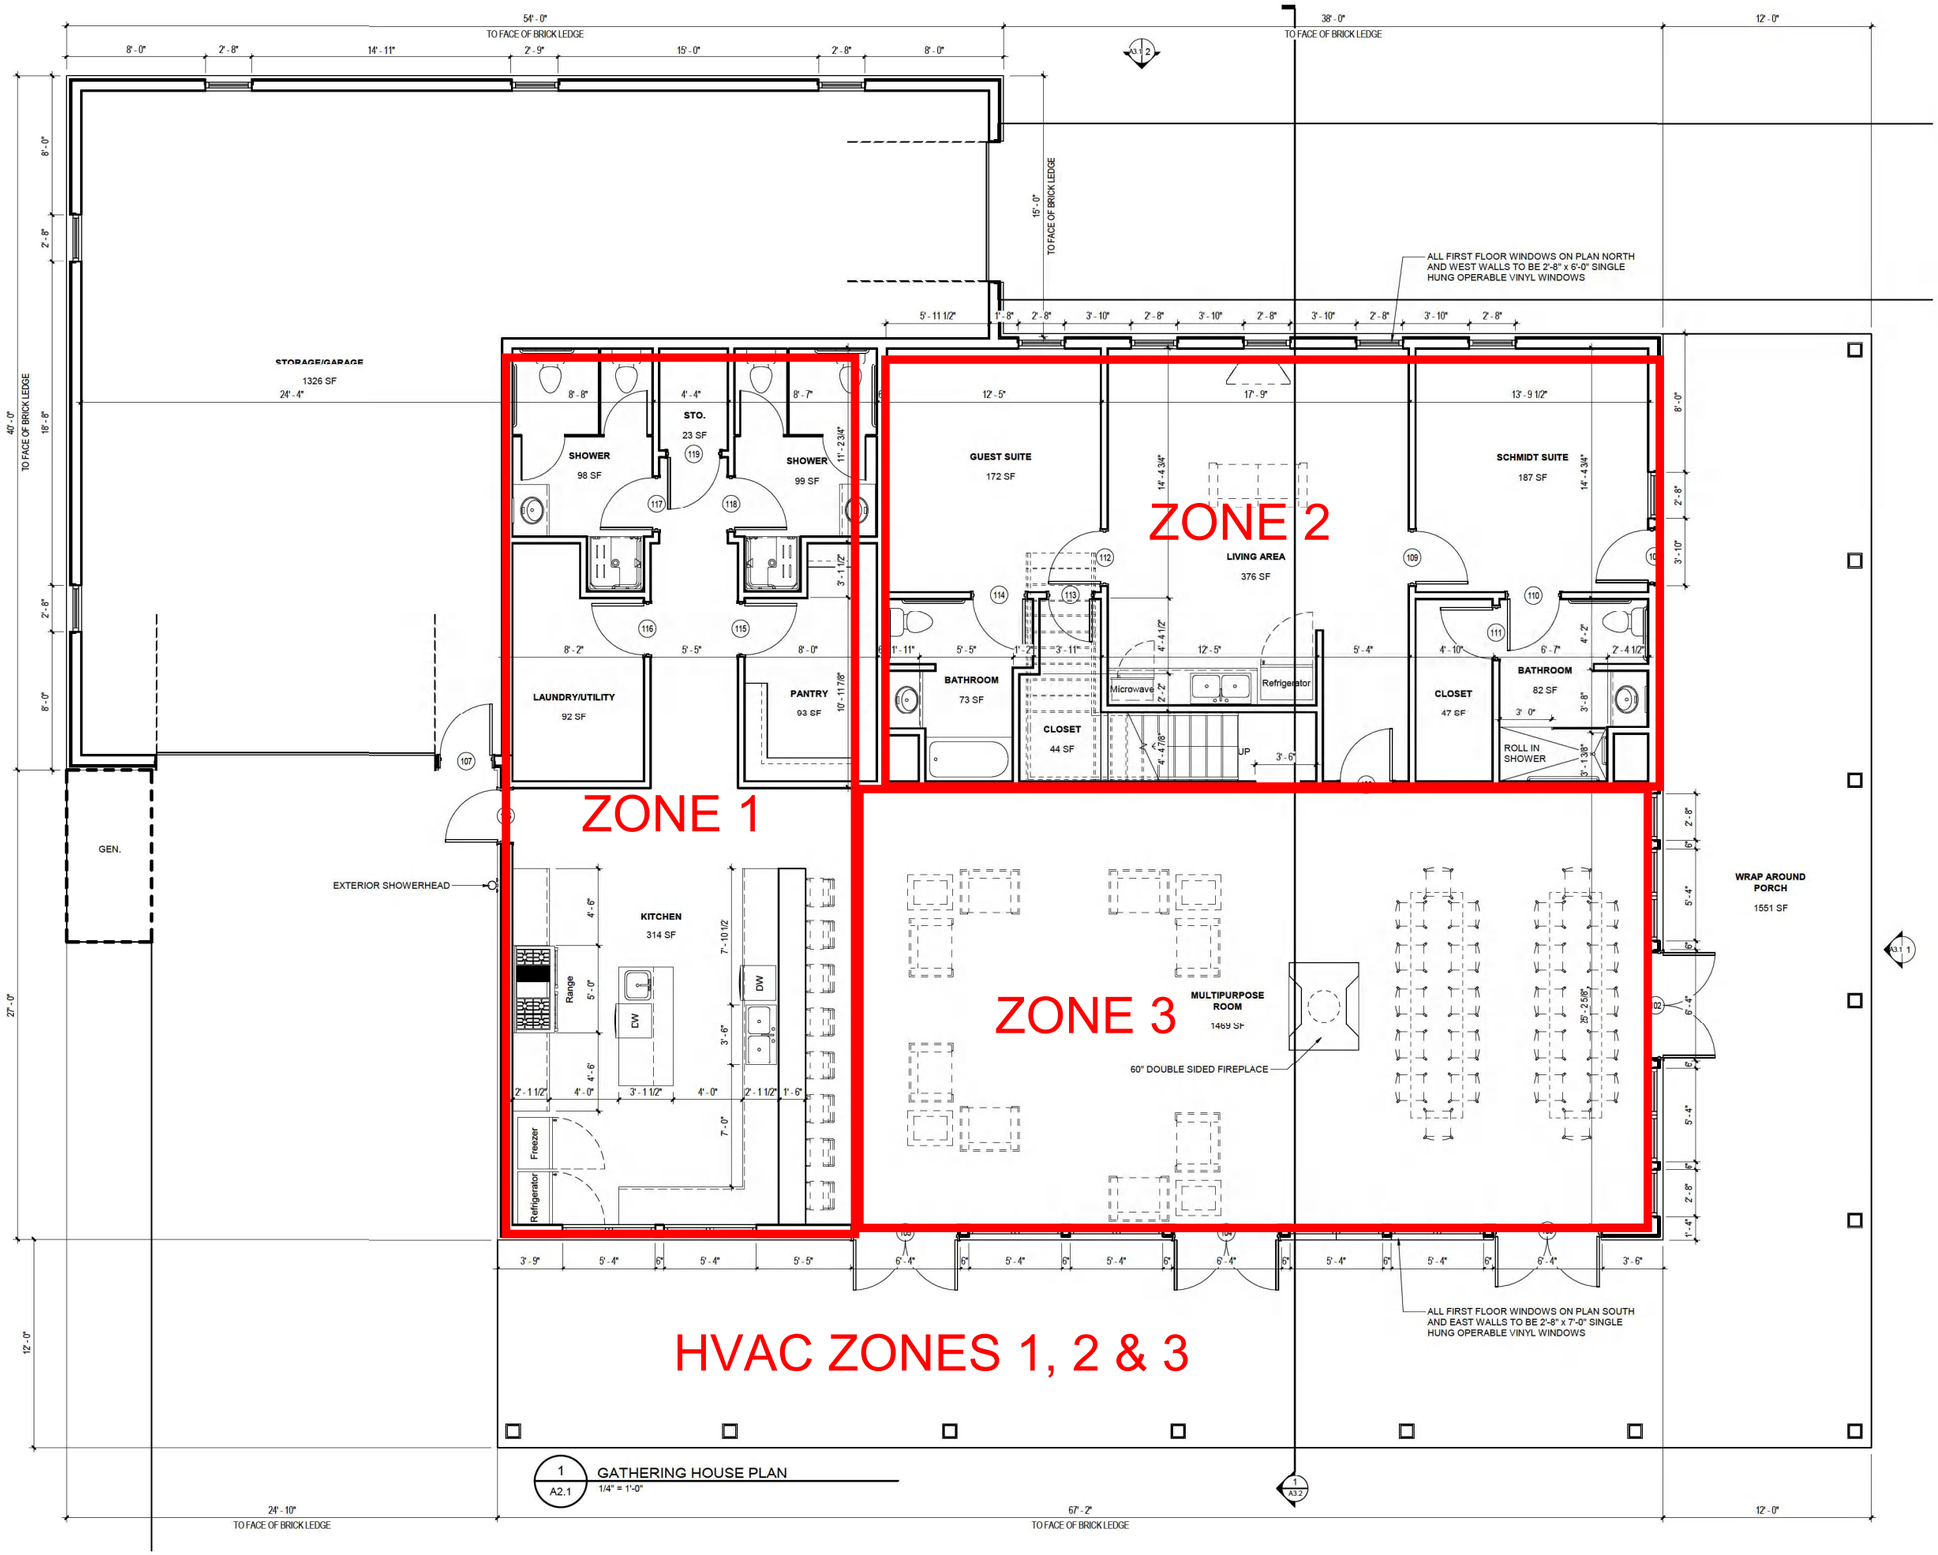

1 A2.1 GATHERING HOUSE PLAN
1/4" = 1'-0"

MCMATH develop. design. build.

fl+ WB architects
a professional corporation incontinuous practice since 1981
architecture planning interiors sustainable design consulting
1404 GREENGATE DRIVE, SUITE 101
COVINGTON, LA 70433
985-893-4100

ISSUE | DATE

SCHMIDT PROPERTY
THIRD STREET
BAY ST. LOUIS, MS

CONSTRUCTION DOCUMENTS

Date
7.MAY.26

Project Location

Key Plan

FIRST FLOOR PLAN

Job No. #

Drawn by Author | Checked by Checker

A2.1
Sheet No.

THESE DRAWINGS ARE THE SOLE PROPERTY OF FLWB ARCHITECTS, APC AND ARE ISSUED AS INSTRUMENT'S OF SERVICE. THESE DRAWINGS SHALL NOT BE COPIED, REPRODUCED OR USED IN ANY MANNER WITHOUT WRITTEN CONSENT OF FLWB ARCHITECTS, APC.