FILE NAME: J:\... RESIDENTIAL\Britt and Janet Mistich\Current Drawings\A102 - Elevation Plans.dwg, PLOT DATE & TIME: Monday, March 31, 2025 4:08:28 PM

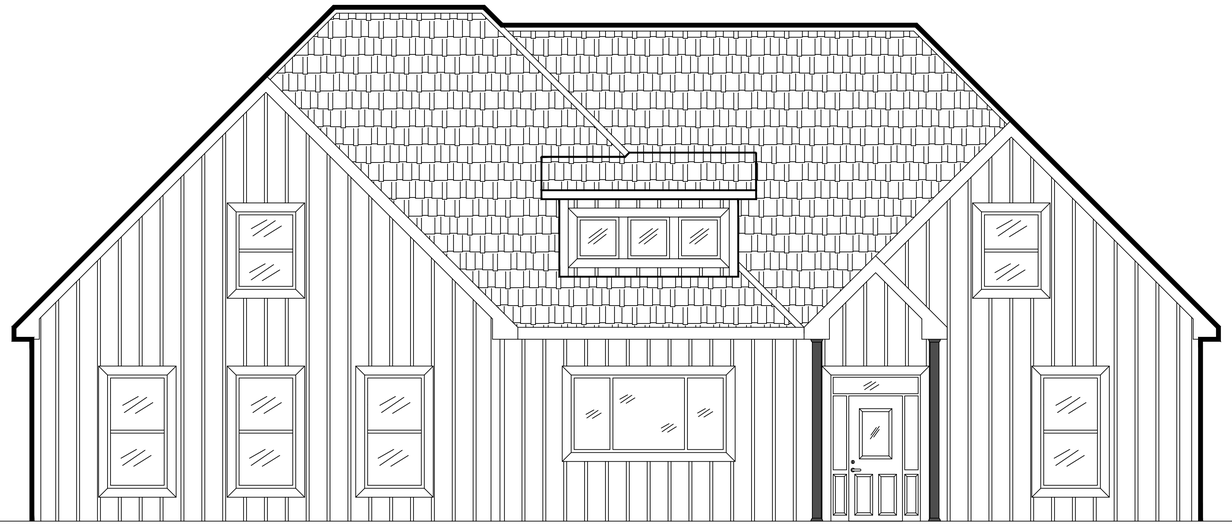

3 FRONT ELEVATION PLAN
SCALE: 1/4" = 1'-0"

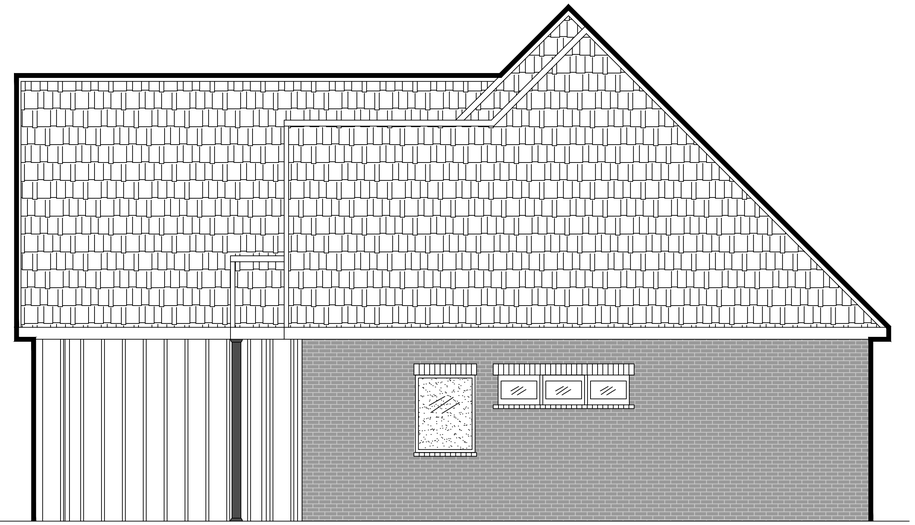

4 RIGHT ELEVATION PLAN
SCALE: 1/4" = 1'-0"

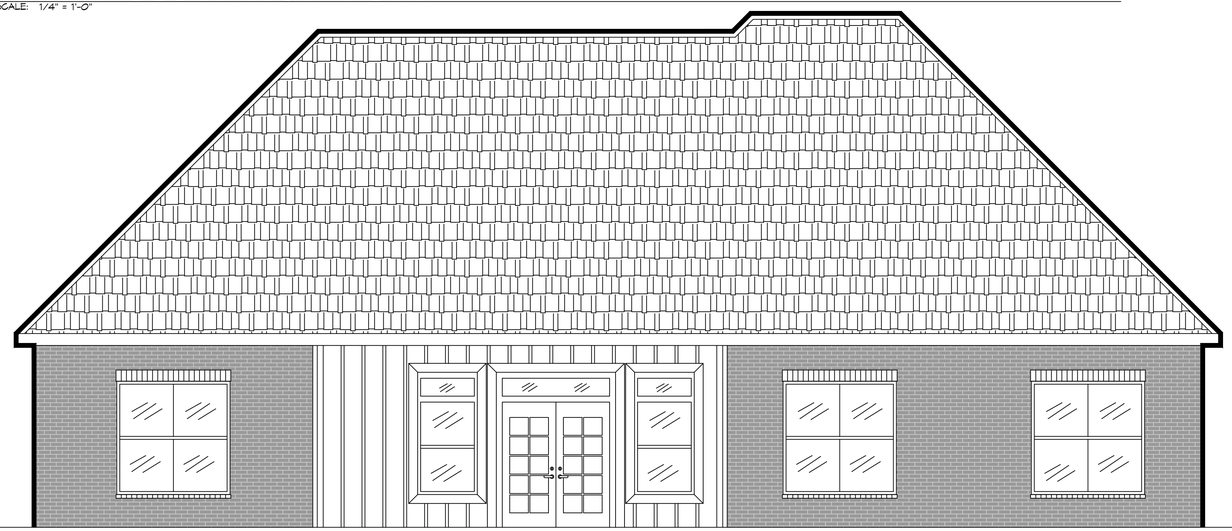

5 REAR ELEVATION PLAN
SCALE: 1/4" = 1'-0"

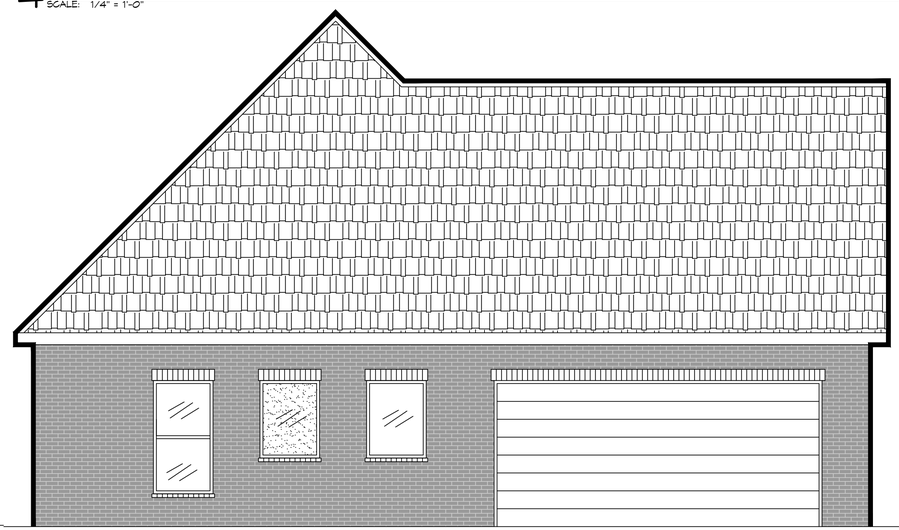

6 LEFT ELEVATION PLAN
SCALE: 1/4" = 1'-0"

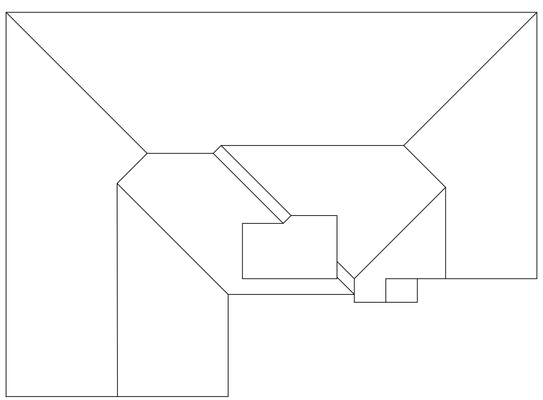

7 OVERHEAD ROOF ELEVATION
SCALE: NTS

DAMMON ENGINEERING, INC.
LOUISIANA & MISSISSIPPI
www.dammonengineering.com
info@dammonengineering.com
PH: 985.649.5832
Chief Engineer: Brian Mistich, PE
554 Canal Blvd, Suite 201
Slidell, LA 70458

REVISIONS

#	DESCRIPTION	DATE

SEAL:

HOUSE PLAN

BRIAN AND JANET MISTICH

LOT -
SLIDELL, LA 70460

DATE: 03-19-2025
JOB No: SCM
DRAWN BY: CHECKED BY: CKD

All plans, designs, and specifications prepared by Dammon Engineering, Inc. are and shall remain the property of Dammon Engineering, Inc. and are not to be used in whole or in part for any other project without the written consent of Dammon Engineering, Inc. Visual contact with these plans shall constitute prima facie evidence of the acceptance of these restrictions.

SHEET TITLE:
EXTERIOR ELEVATION PLAN

DRAWING NUMBER:
A102

SHEET No: 9 of 13