FILE NAME: J:_DESIGNS\Brian and Janet Mistich\Current Drawings 7-9-25\C101 - Site Plan.dwg, PLOT DATE & TIME: Wednesday, July 9, 2025 4:13:20 PM

MILLAR STREET

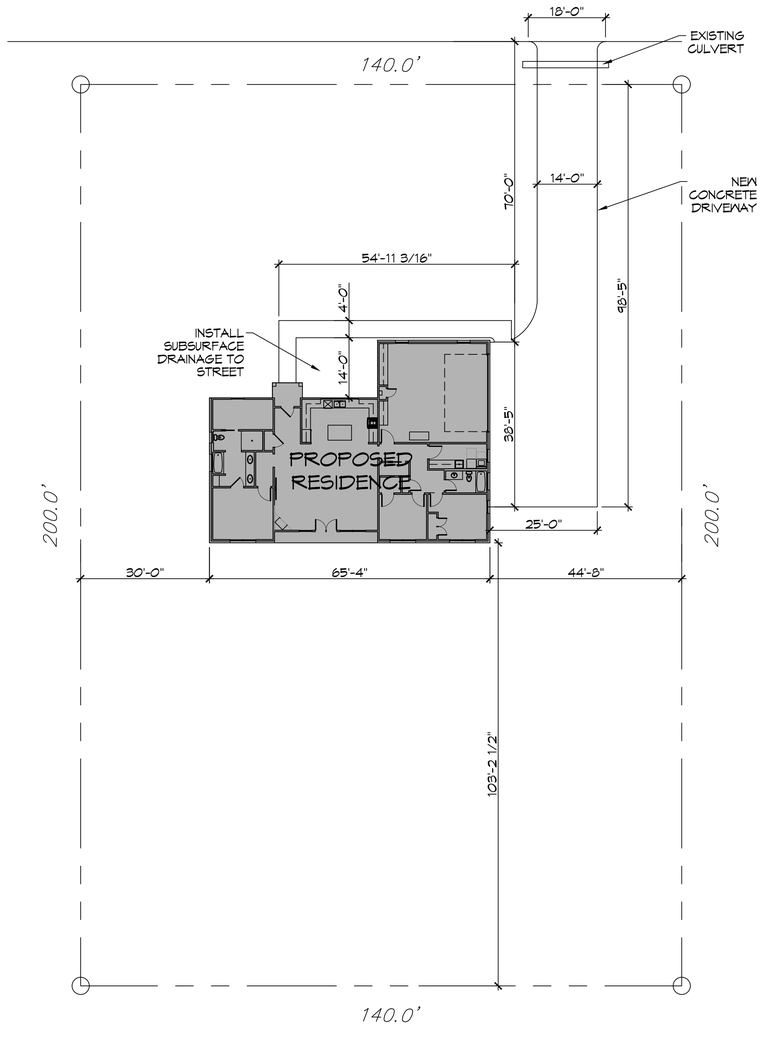

1 PROPOSED SITE PLAN
SCALE: 1" = 15'

ZONING

RESIDENTIAL DISTRICT

FLOOD ZONE

ZONE: X

BUILDING ELEVATION

FINISHED FLOOR ELEVATION - 17.5'

SQUARE FEET

LIVING	1720
FRONT PORCH	36
REAR PORCH	62
GARAGE	575
TOTAL SQ. FT.	2393

DESIGN CRITERIA

THE CONSTRUCTION FOR SAID BUILDING, WHERE Vult WIND SPEED IS 140 MILES PER HOUR AND Vasd WIND SPEED IS 130 MPH, WIND EXPOSURE ZONE C, IS DESIGNED IN ACCORDANCE WITH: AMERICAN FOREST AND PAPER ASSOCIATION (AF&PA) WOOD FRAME CONSTRUCTION MANUAL FOR ONE AND TWO FAMILY DWELLINGS (WFCM) 2001 EDITION AS WELL AS THE INTERNATIONAL RESIDENTIAL CODE (IRC) 2021 EDITION. STRUCTURE SHALL BE BUILT TO THE 2021 INTERNATIONAL ENERGY CONSERVATION CODE (2021 IECC) AND STATE AMENDMENTS ADOPTED JULY 1, 2023.

SHEET INDEX

SHEET #	SHEET TITLE
C101	PROPOSED SITE PLAN
C102	DRAINAGE PLAN
S101	CEILING JOIST PLAN
S102	ROOF FRAMING & ROOF PLAN
S103	FRAMING SECTION PLAN
S104	TYPICAL CONNECTIONS, DETAILS, SCHEDULES & NOTES
A101	FLOOR PLAN
A102	EXTERIOR ELEVATIONS PLAN
P101	PLUMBING PLAN & PLUMBING RISER DIAGRAM
M101	MECHANICAL PLAN
E101	ELECTRICAL LIGHTING & POWER PLAN

DAMMON ENGINEERING, INC.
LOUISIANA & MISSISSIPPI
www.dammonengineering.com
info@dammonengineering.com
PH: 985.649.5832
Chief Engineer: Brian Mistich, PE
1564 Gause Trail
Slidell, LA 70458

#	DESCRIPTION	REVISIONS	DATE

SEAL:

STATE OF LOUISIANA
BRIAN A. MISTICH
License No. 30187
PROFESSIONAL ENGINEER

HOUSE PLAN

BRIAN AND JANET MISTICH

21444 MILLAR STREET
ABITA SPRINGS, LA 70420

JOB No:	SCM
DRAWN BY:	CHECKED BY: CKD
DATE:	07-09-2025

All ideas, designs, arrangements and plans indicated or represented by this drawing are owned by and the property of Dammon Engineering, and were created, evolved and developed for use on and in connection with the specified project. None of such ideas, designs, arrangements or plans shall be used by or disclosed to any person, firm or corporation for any purpose whatsoever without the written permission of Dammon Engineering. Visual contact with these drawings shall constitute prima facie evidence of the acceptance of these restrictions.

SHEET TITLE:
PROPOSED SITE PLAN

DRAWING NUMBER:

C101

SHEET No: 1 of 11