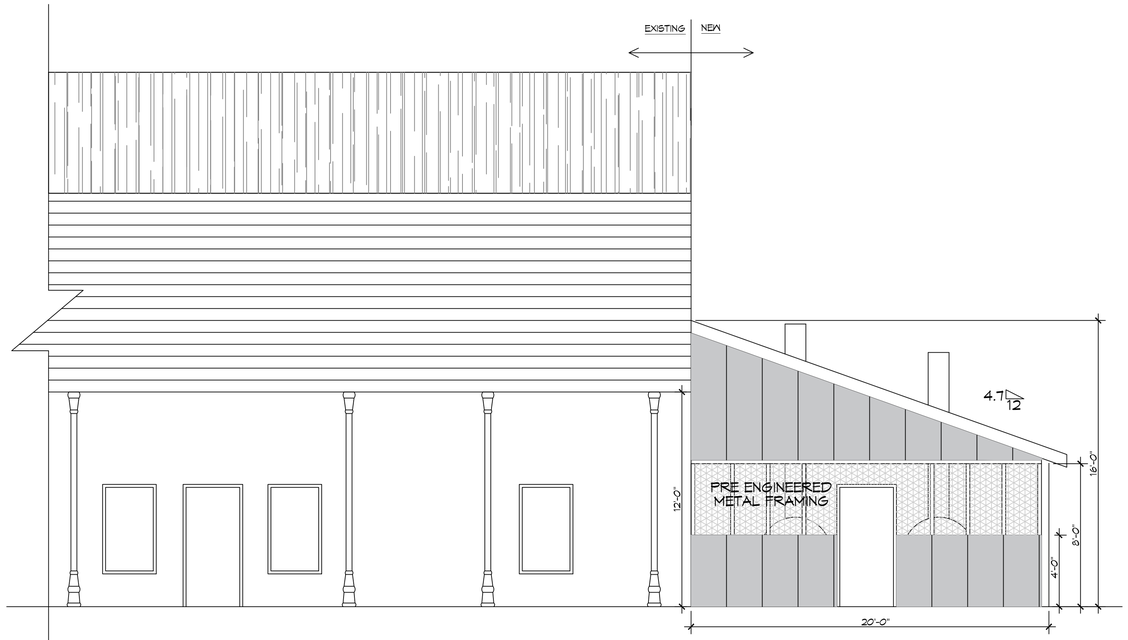


## 5 FRONT ELEVATION
SCALE: 1/4" = 1'-0"

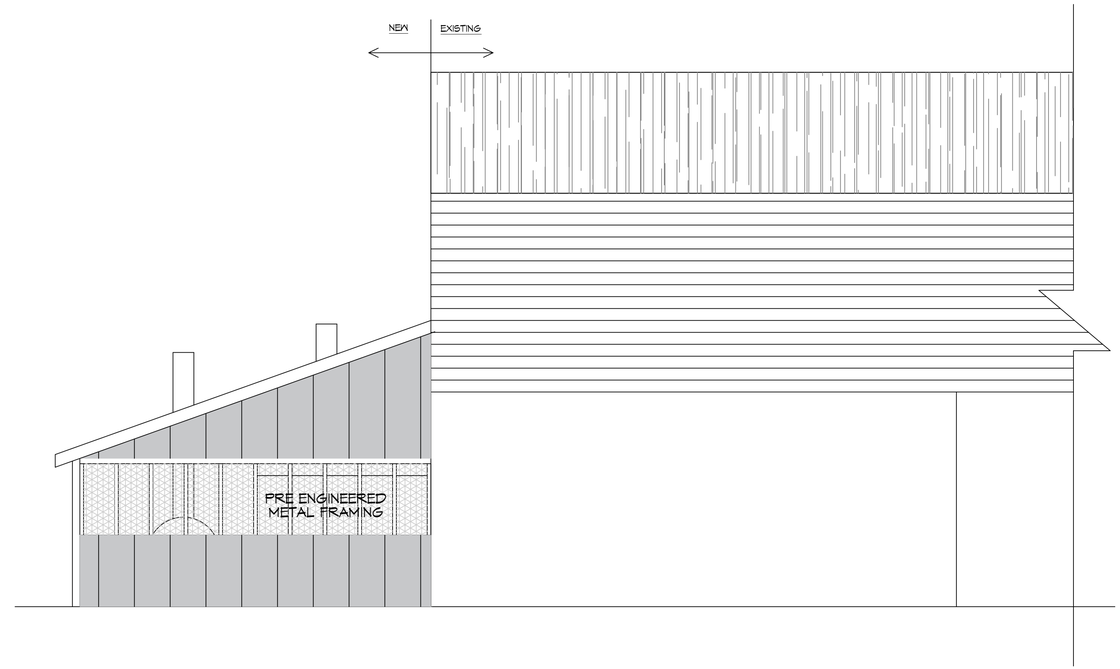


## 6 REAR ELEVATION
SCALE: 1/4" = 1'-0"

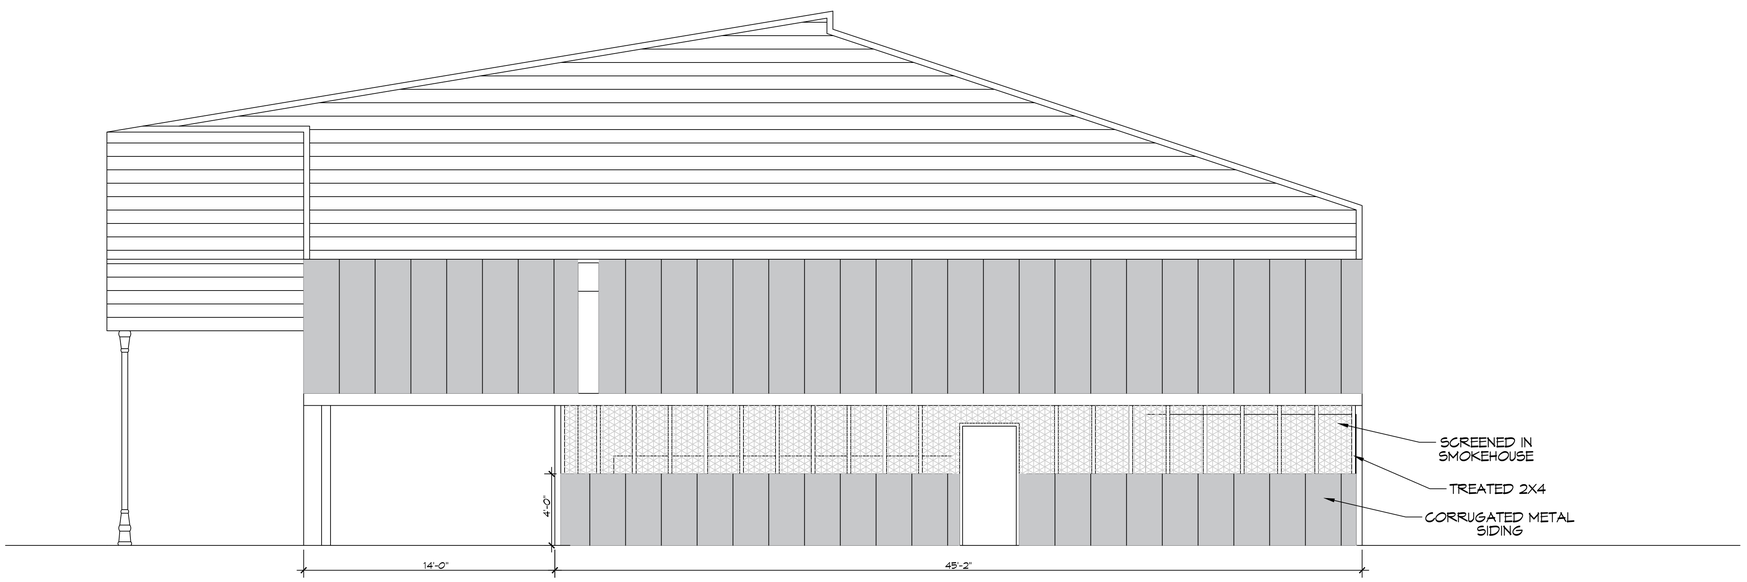


## 7 RIGHT ELEVATION
SCALE: 1/4" = 1'-0"

### DESIGN CRITERIA

THE CONSTRUCTION FOR SAID BUILDING, WHERE Vult WIND SPEED IS 135 MILES PER HOUR AND Vasd WIND SPEED IS 105 MPH, WIND EXPOSURE ZONE C, IS DESIGNED IN ACCORDANCE WITH: AMERICAN FOREST AND PAPER ASSOCIATION (AF&PA) WOOD FRAME CONSTRUCTION MANUAL FOR ONE AND TWO FAMILY DWELLINGS (WFCM) 2001 EDITION AS WELL AS THE INTERNATIONAL RESIDENTIAL CODE (IRC) 2021 EDITION. STRUCTURE SHALL BE BUILT TO THE 2021 INTERNATIONAL ENERGY CONSERVATION CODE (2021 IECC) AND STATE AMENDMENTS ADOPTED JULY 1, 2023.


DAMMON ENGINEERING, INC.
LOUISIANA & MISSISSIPPI
www.dammonengineering.com
info@dammonengineering.com
PH: 985-643-5833

Chief Engineer: Brian Mistich, PE
5547 Old Spanish Trail
Slidell, LA 70458


| # | DESCRIPTION | DATE |
|---|---|---|
| | | |

REVISIONS

SEAL:

RESTAURANT
GONZOS SMOKEHOUSE & BBQ
13398 RIVER RD
LULING, LA 70070

| | |
|---|---|
| JOB No: | 2515 |
| DATE: | 09/09/2025 |
| DRAWN BY: | CKD |
| CHECKED BY: | BAM |


THIS DRAWING AND SPECIFICATIONS, AS AN INSTRUMENT OF PROFESSIONAL SERVICE, IS THE PROPERTY OF DAMMON ENGINEERING, INC. AND SHALL NOT BE SOLD OR USED FOR ANY PURPOSE OTHER THAN THE PROJECT SPECIFIED ABOVE. THIS DRAWING AND SPECIFICATIONS, OR ANY PART THEREOF, MAY NOT BE REPRODUCED OR ALTERED IN ANY MANNER WITHOUT THE WRITTEN PERMISSION OF DAMMON ENGINEERING, INC. IT IS ALSO THE PROPERTY OF THE PROFESSIONAL ENGINEER OF RECORD FOR THE PROJECT FOR WHICH THIS PLAN WAS PREPARED AND THE PROFESSIONAL ENGINEER HAS THE EXCLUSIVE RIGHT TO CONTROL ITS REPRODUCTION AND DISTRIBUTION.


SHEET TITLE:
BUILDING ELEVATIONS

DRAWING NUMBER:
A102

SHEET No: 7 of 14


FILE NAME: J:_RESTAURANT\2515 - Gonzos Smoke House\Current Drawings\A102-Building Elevations Plan.dwg PLOT DATE & TIME: Monday, September 8, 2025 8:24:32 AM