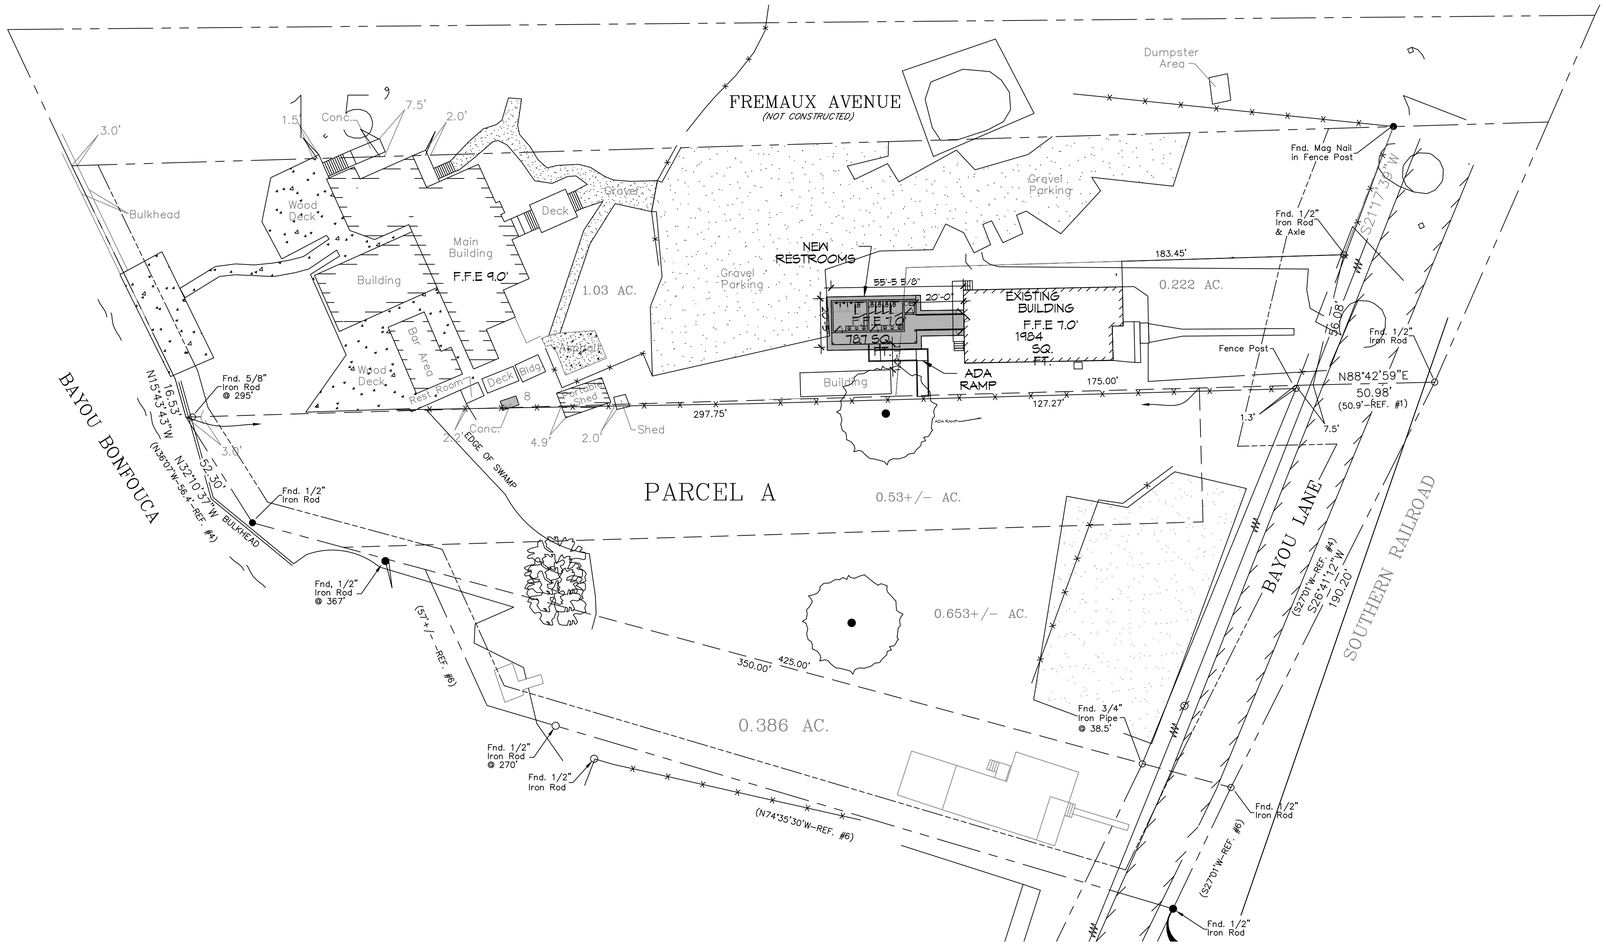

6 PROPOSED OVERALL SITE PLAN
SCALE: 1" = 30'-0"

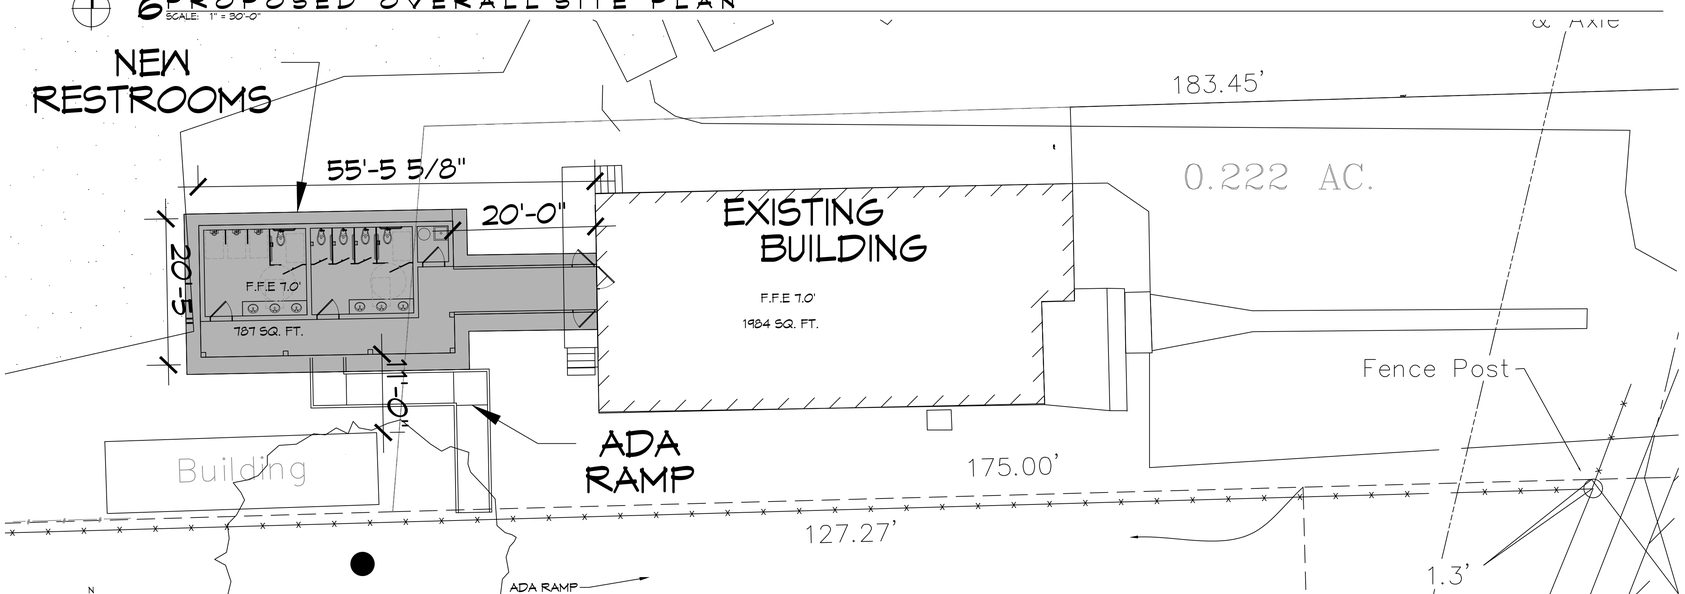

7 PROPOSED ENLARGED AREA PLAN
SCALE: 1"=10'-0"

NEW RESTROOMS

ZONING

C-2 W
OLD TOWN PRESERVATION DISTRICT

FLOOD ZONE

ZONE: AE9

DAMMON ENGINEERING, INC.
LOUISIANA & MISSISSIPPI
www.dammonengineering.com
info@dammonengineering.com
PH: 985.649.5832
Chief Engineer: Brian Mistich, PE
554 Old Spanish Trail
Slidell, LA 70458

#	DESCRIPTION	DATE

REVISIONS

SEAL:

STATE OF LOUISIANA
BRIAN A. MISTICH
License No. 30187
PROFESSIONAL ENGINEER

NEW RESTROOMS
PALMETTOS ON THE BAYOU
1901 BAYOU LN.
SLIDELL, LA 70458

JOB No:	2024	DATE:	04-09-2024
DRAWN BY:	CKD	CHECKED BY:	JMS

No dimensions shall be taken off of drawings. Contractor shall verify all dimensions, equipment and materials. Dammon Engineering and Design shall remain the property of Dammon Engineering, and no part thereof shall be copied, disclosed to others, or used in connection with any work other than the project for which it was prepared without the written consent of Dammon Engineering. Reuse of these documents without prior written consent of Dammon Engineering is prohibited and is at the recipient's sole risk and without liability to Dammon Engineering.

SHEET TITLE:
PROPOSED OVERALL SITE PLAN & ENLARGED PLAN

DRAWING NUMBER:
C101

SHEET No: 3 of 10