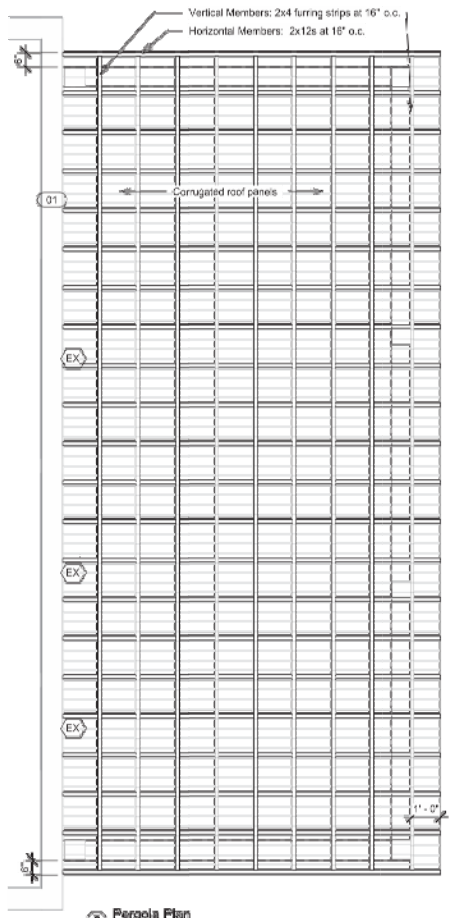

Wood to be stained cedar. Roof panels to be corrugated polycarbonate panels - white in color, or as selected by Owner.

3 Pergola Plan
3/8" = 1'-0"

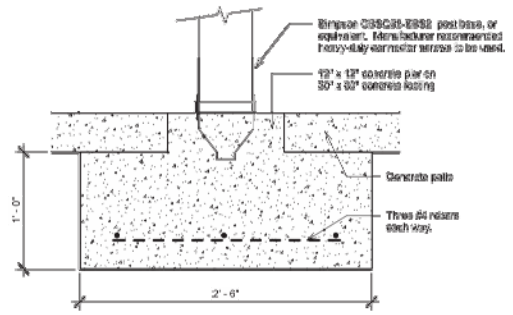

4 Footing Detail
1 1/2" = 1'-0"

EXTERIOR FINISH NOTES

A. EXISTING E.I.F.S. TO REMAIN. CRACKS AND HOLES LEFT FROM REMOVAL OF EXISTING SIGNAGE TO BE PATCHED FLUSH AND PREPPED FOR PAINT.

B. EXISTING E.I.F.S. TO BE PRIMED AND PAINTED. COLOR TO MATCH SHERWIN WILLIAMS: GREEK VILLA 7551. PROVIDE MIN. 2 COATS. AN ADDITIONAL COAT MAY BE REQUIRED TO FULLY COVER EXISTING BUILDING GRAPHICS. CONTRACTOR/PAINTER TO ADVISE.

C. THE EXISTING DARK BRONZE COPING, TRIM, GUTTERS AND DOWNSPOUTS TO REMAIN AS-IS AND TO BE PROTECTED THROUGHOUT PROJECT.

D. EXISTING STOREFRONT SYSTEM TO REMAIN AND BE PROTECTED AND CLEANED.

E. EXISTING RAILINGS AT FRONT PATIO AND DRIVE-THRU DOOR TO REMAIN AND BE PAINTED BLACK

F. NEW CANOPIES TO BE INSTALLED THROUGHOUT - REPLACING EXISTING CANOPIES. PROVIDE NEW ALUMINUM TUBE FRAME STRUCTURE AND BLACK SUNBRELLA CANVAS COVER.

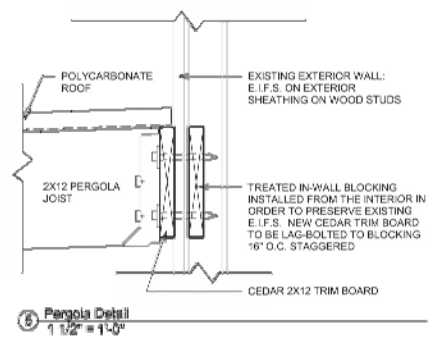

6 Pergola Detail
1 1/2" = 1'-0"

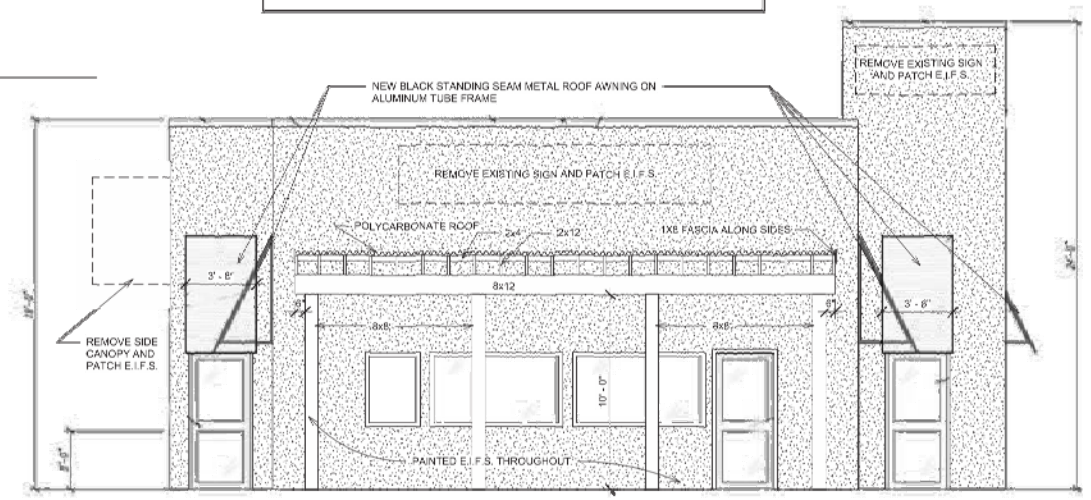

DIAGRAMMATIC FRONT ELEVATION

EXISTING RAILING TO REMAIN AND BE PAINTED. ENTIRE PATIO

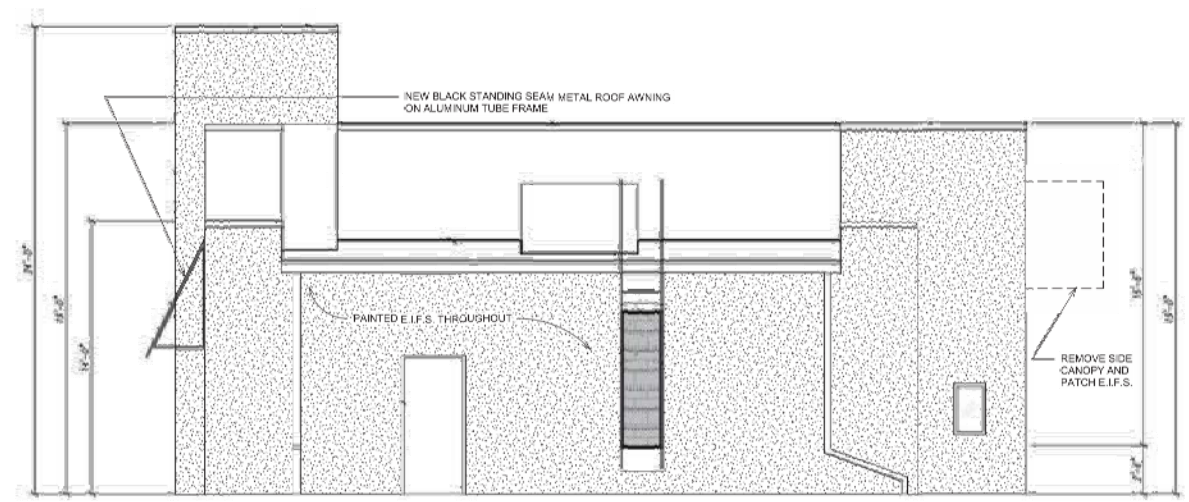

DIAGRAMMATIC REAR ELEVATION

1 Exterior Elevations B
1/4" = 1'-0"

CANOPY NOTES:
- REFER TO ELEVATIONS FOR WIDTH - FIELD VERIFY WIDTHS WITH EXISTING WINDOWS
- FRAME TO BE CONSTRUCTED OF 1" SQUARE ALUMINUM TUBE
- STANDING SEAM ROOF PANEL TO BE SNAP-LOCK TYPE WITH CONCEALED FASTENERS
- CANOPY TO BE CENTERED OVER DRIVE-THRU WINDOW WITH 5'-0" CLEARANCE
- SHOP DRAWINGS TO BE PROVIDED BY GENERAL CONTRACTOR AND APPROVED BY OWNER

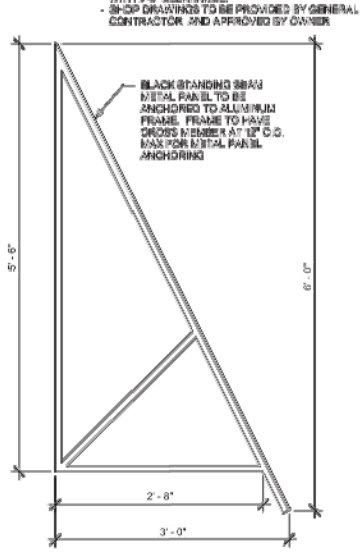

TYPICAL AWNING OVER WINDOWS AND DOORS

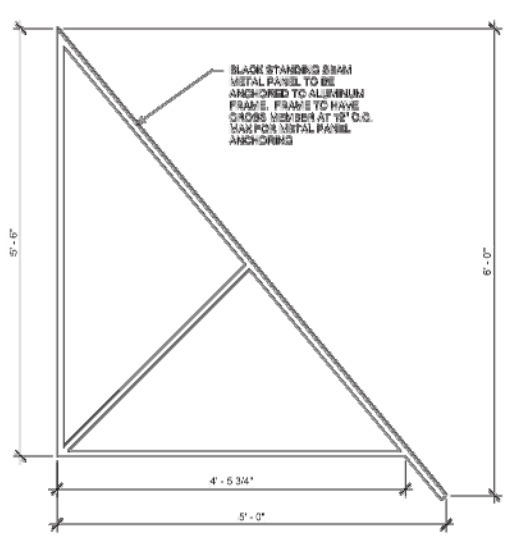

TYPICAL AWNING OVER DRIVE THRU WINDOW

2 Canopy Detail
1" = 1'-0"

STATE OF LOUISIANA
BRIAN A. MISTICH
License No. 30187
PROFESSIONAL ENGINEER

DAMMON ENGINEERING, INC.
554 Old Spanish Trail Slidell, LA 70458 (985) 649-5832
dammonengineering.com
info@dammonengineering.com
PHONE: 985-649-5832

CHIEF ENGINEER: BRIAN A. MISTICH, P.E.
554 OLD SPANISH TRAIL
SLIDELL, LA 70458

WINDOW CANOPIES

CHICKEN SALAD CHICK

1522 GAUSE BLVD
SLIDELL, LA

JOB #: 2021	DATE: 06-10-2021
DRAWN BY: CKD	CHECKED BY: BAM

S102