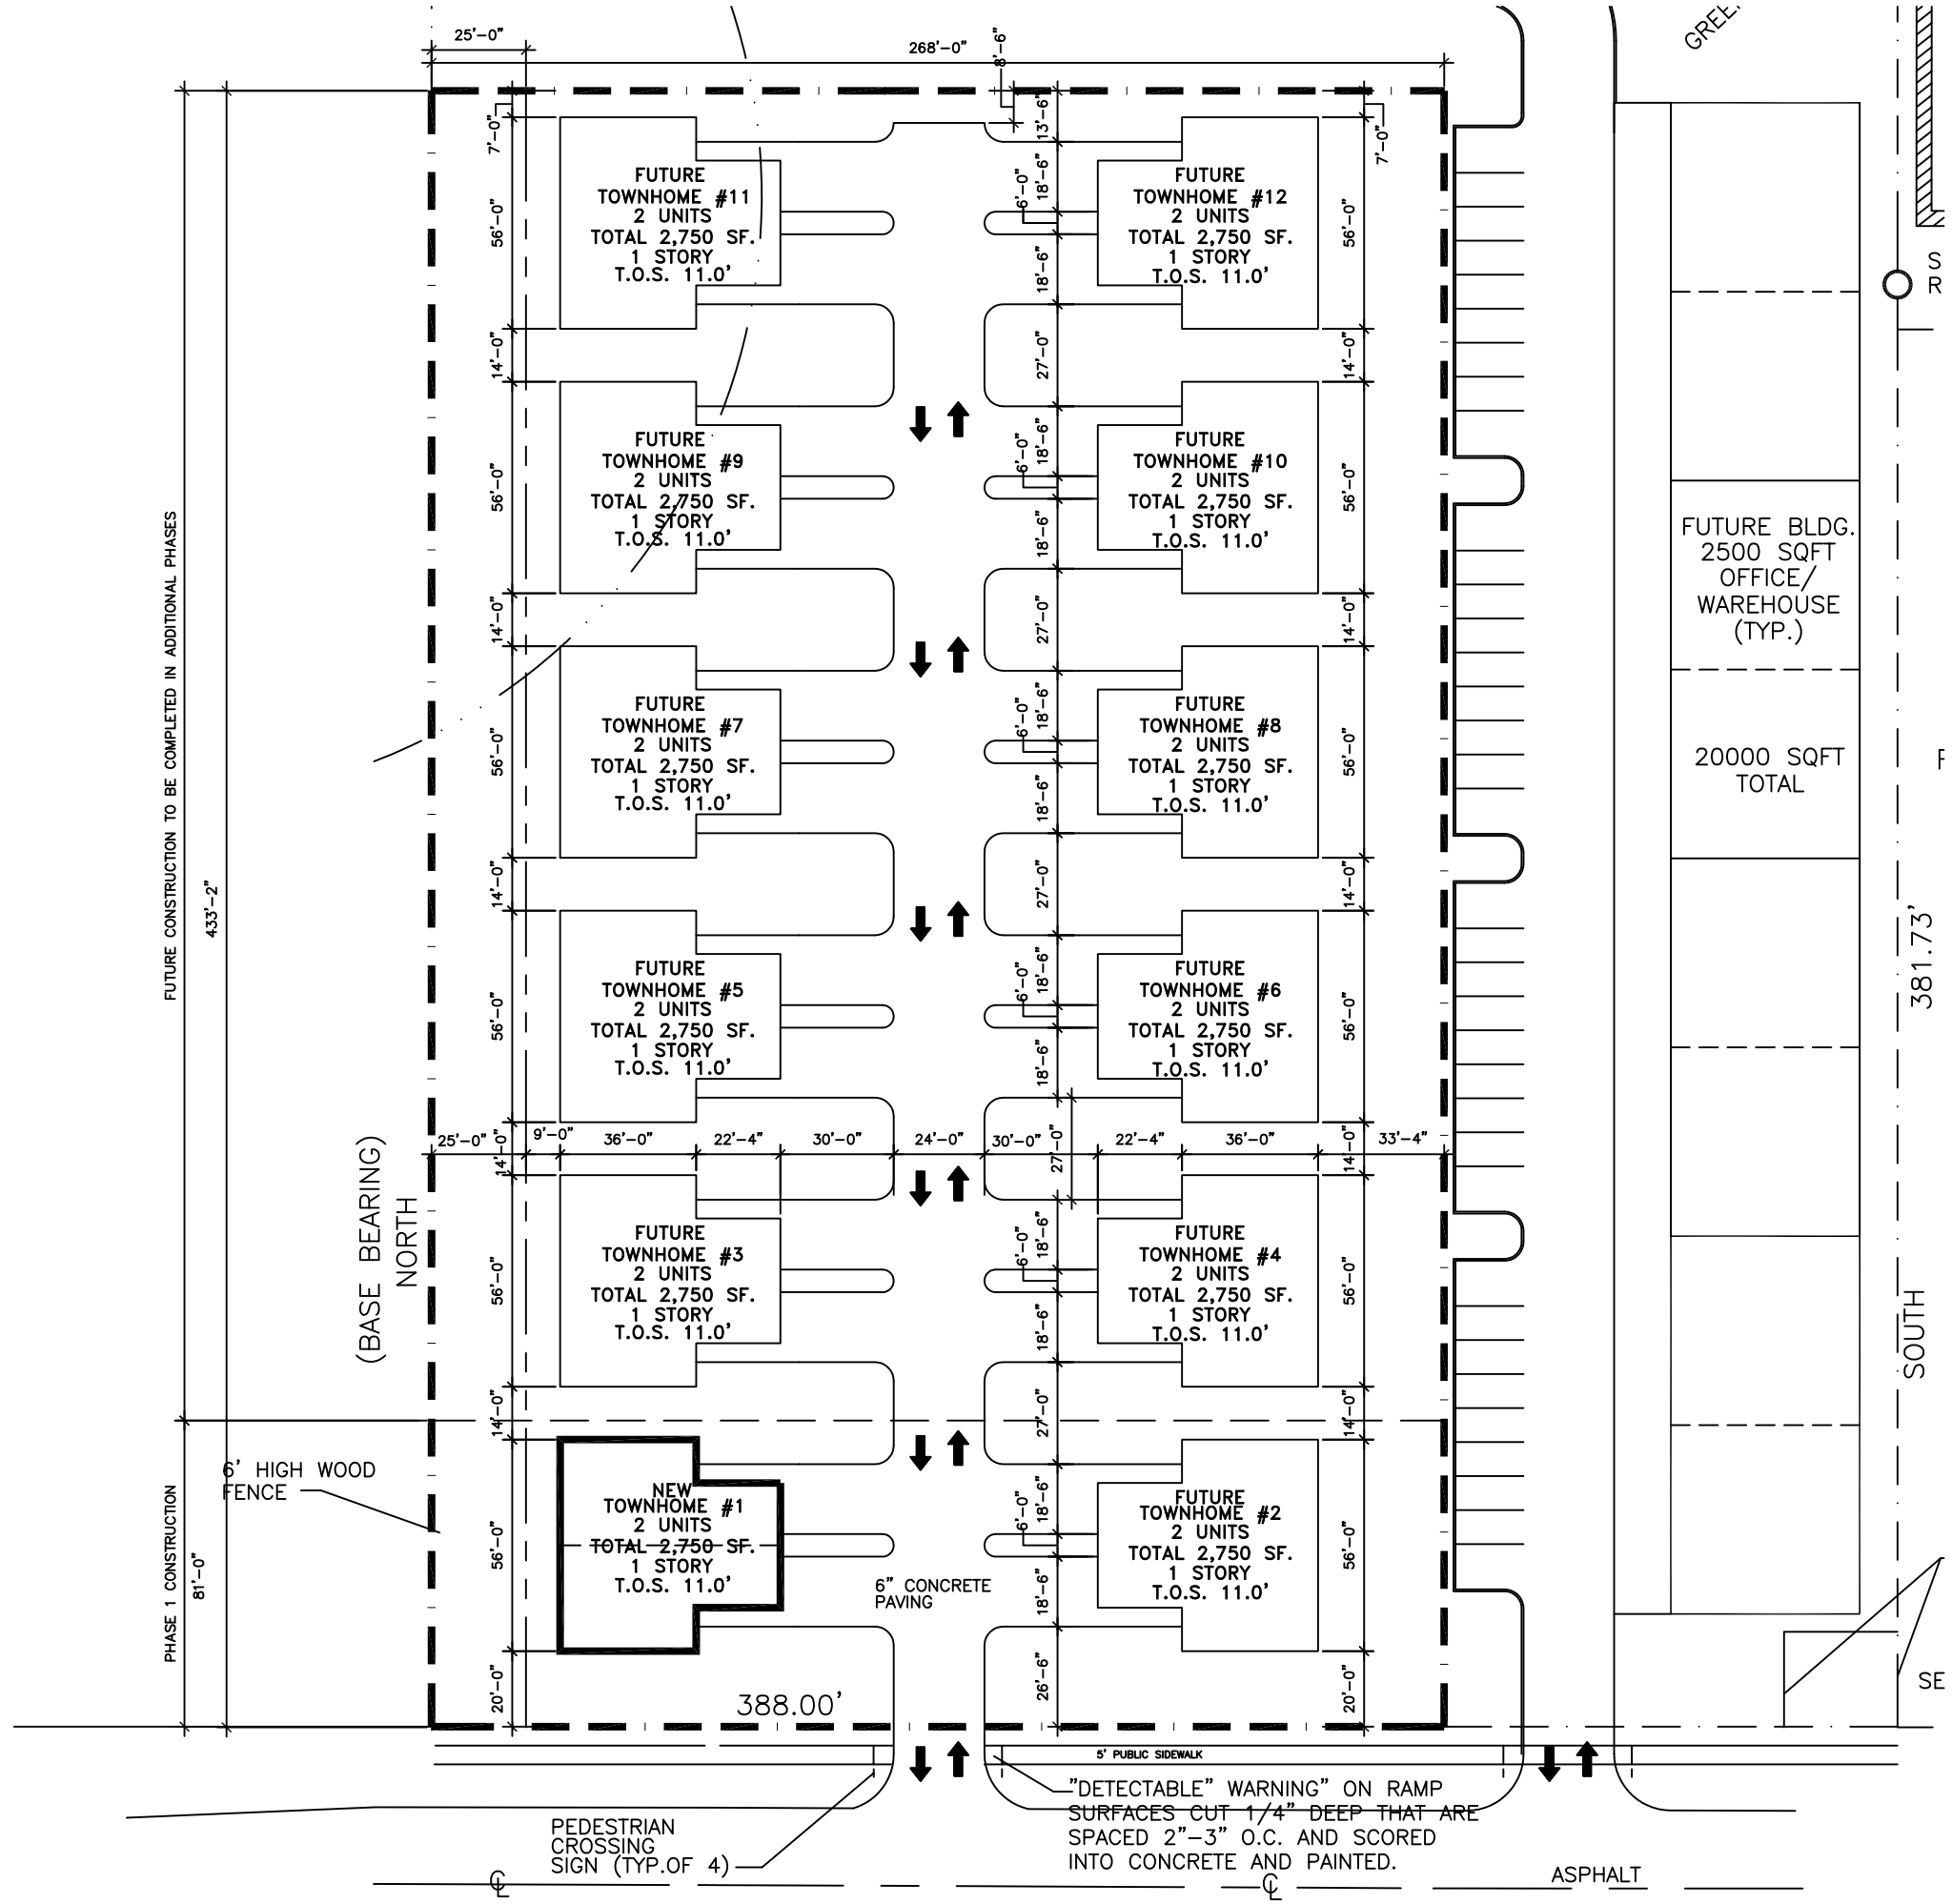

1 SITE PLAN

1950 POSSUM HOLLOW ROAD