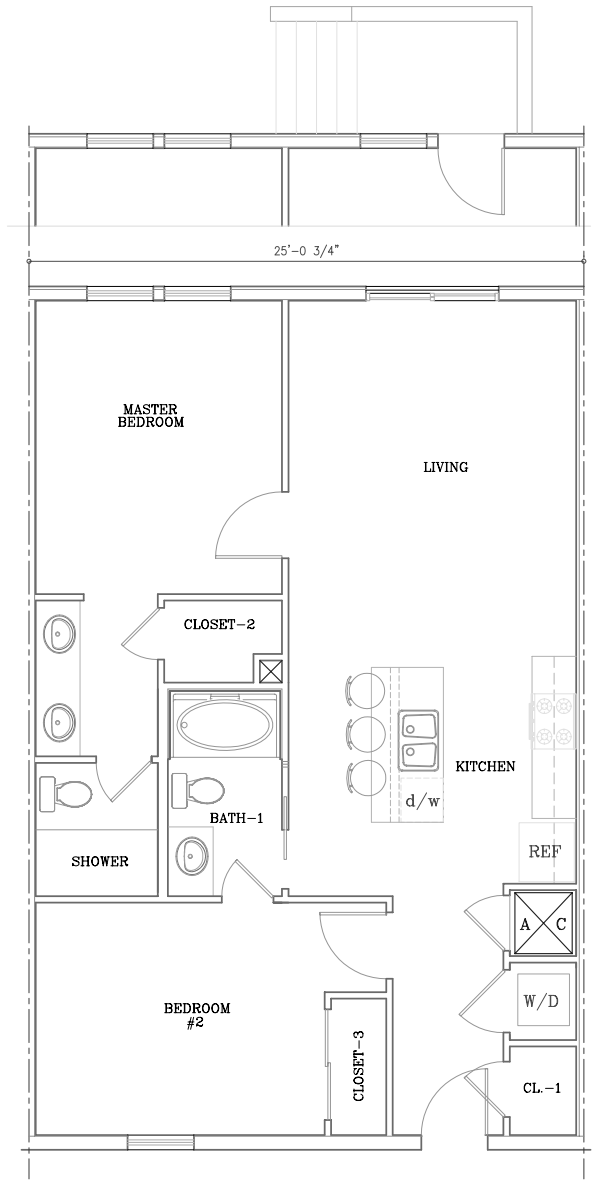

1 ENLARGED PLAN: UNIT #3
SCALE: 1/4"=1'-0"

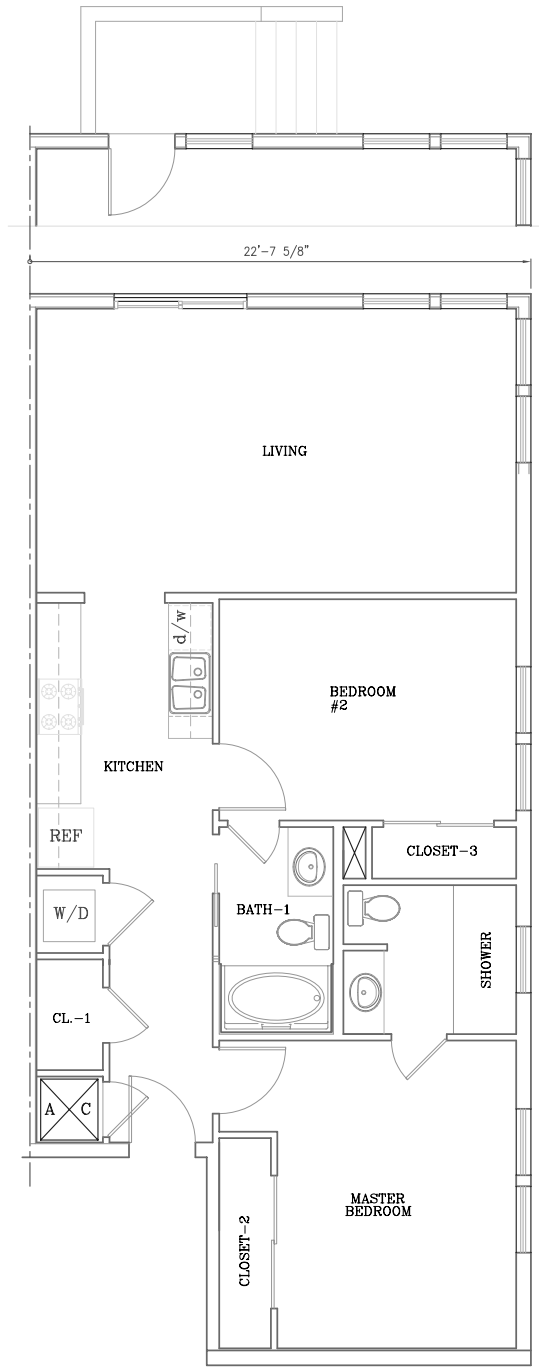

2 ENLARGED PLAN: UNIT #4
SCALE: 1/4"=1'-0"

PRELIMINARY
NOT FOR CONSTRUCTION

Bellone Condominiums
--- St. Thomas St.
New Orleans, Louisiana 70130

SCALE: AS SHOWN
FILE NAME: 15014/Elev02.A
DATE: 19 Aug. 2015

STEVEN J. FINEGAN ARCHITECTS, LTD.
A PROFESSIONAL CORPORATION
123 S. Pierce St. - New Orleans, LA 70119
(504)486-5744 www.stevefineganarchitect.com
E-mail: stevefinegan@nocoxmail.com

NO.	DATE	REVISIONS

A2.2

This drawing is the property of STEVEN J. FINEGAN ARCHITECTS, LTD. it is not to be reproduced, copied or altered in whole or in part. It is not to be used for any purpose without the approval of STEVEN J. FINEGAN ARCHITECTS LTD. and is to be returned on request.