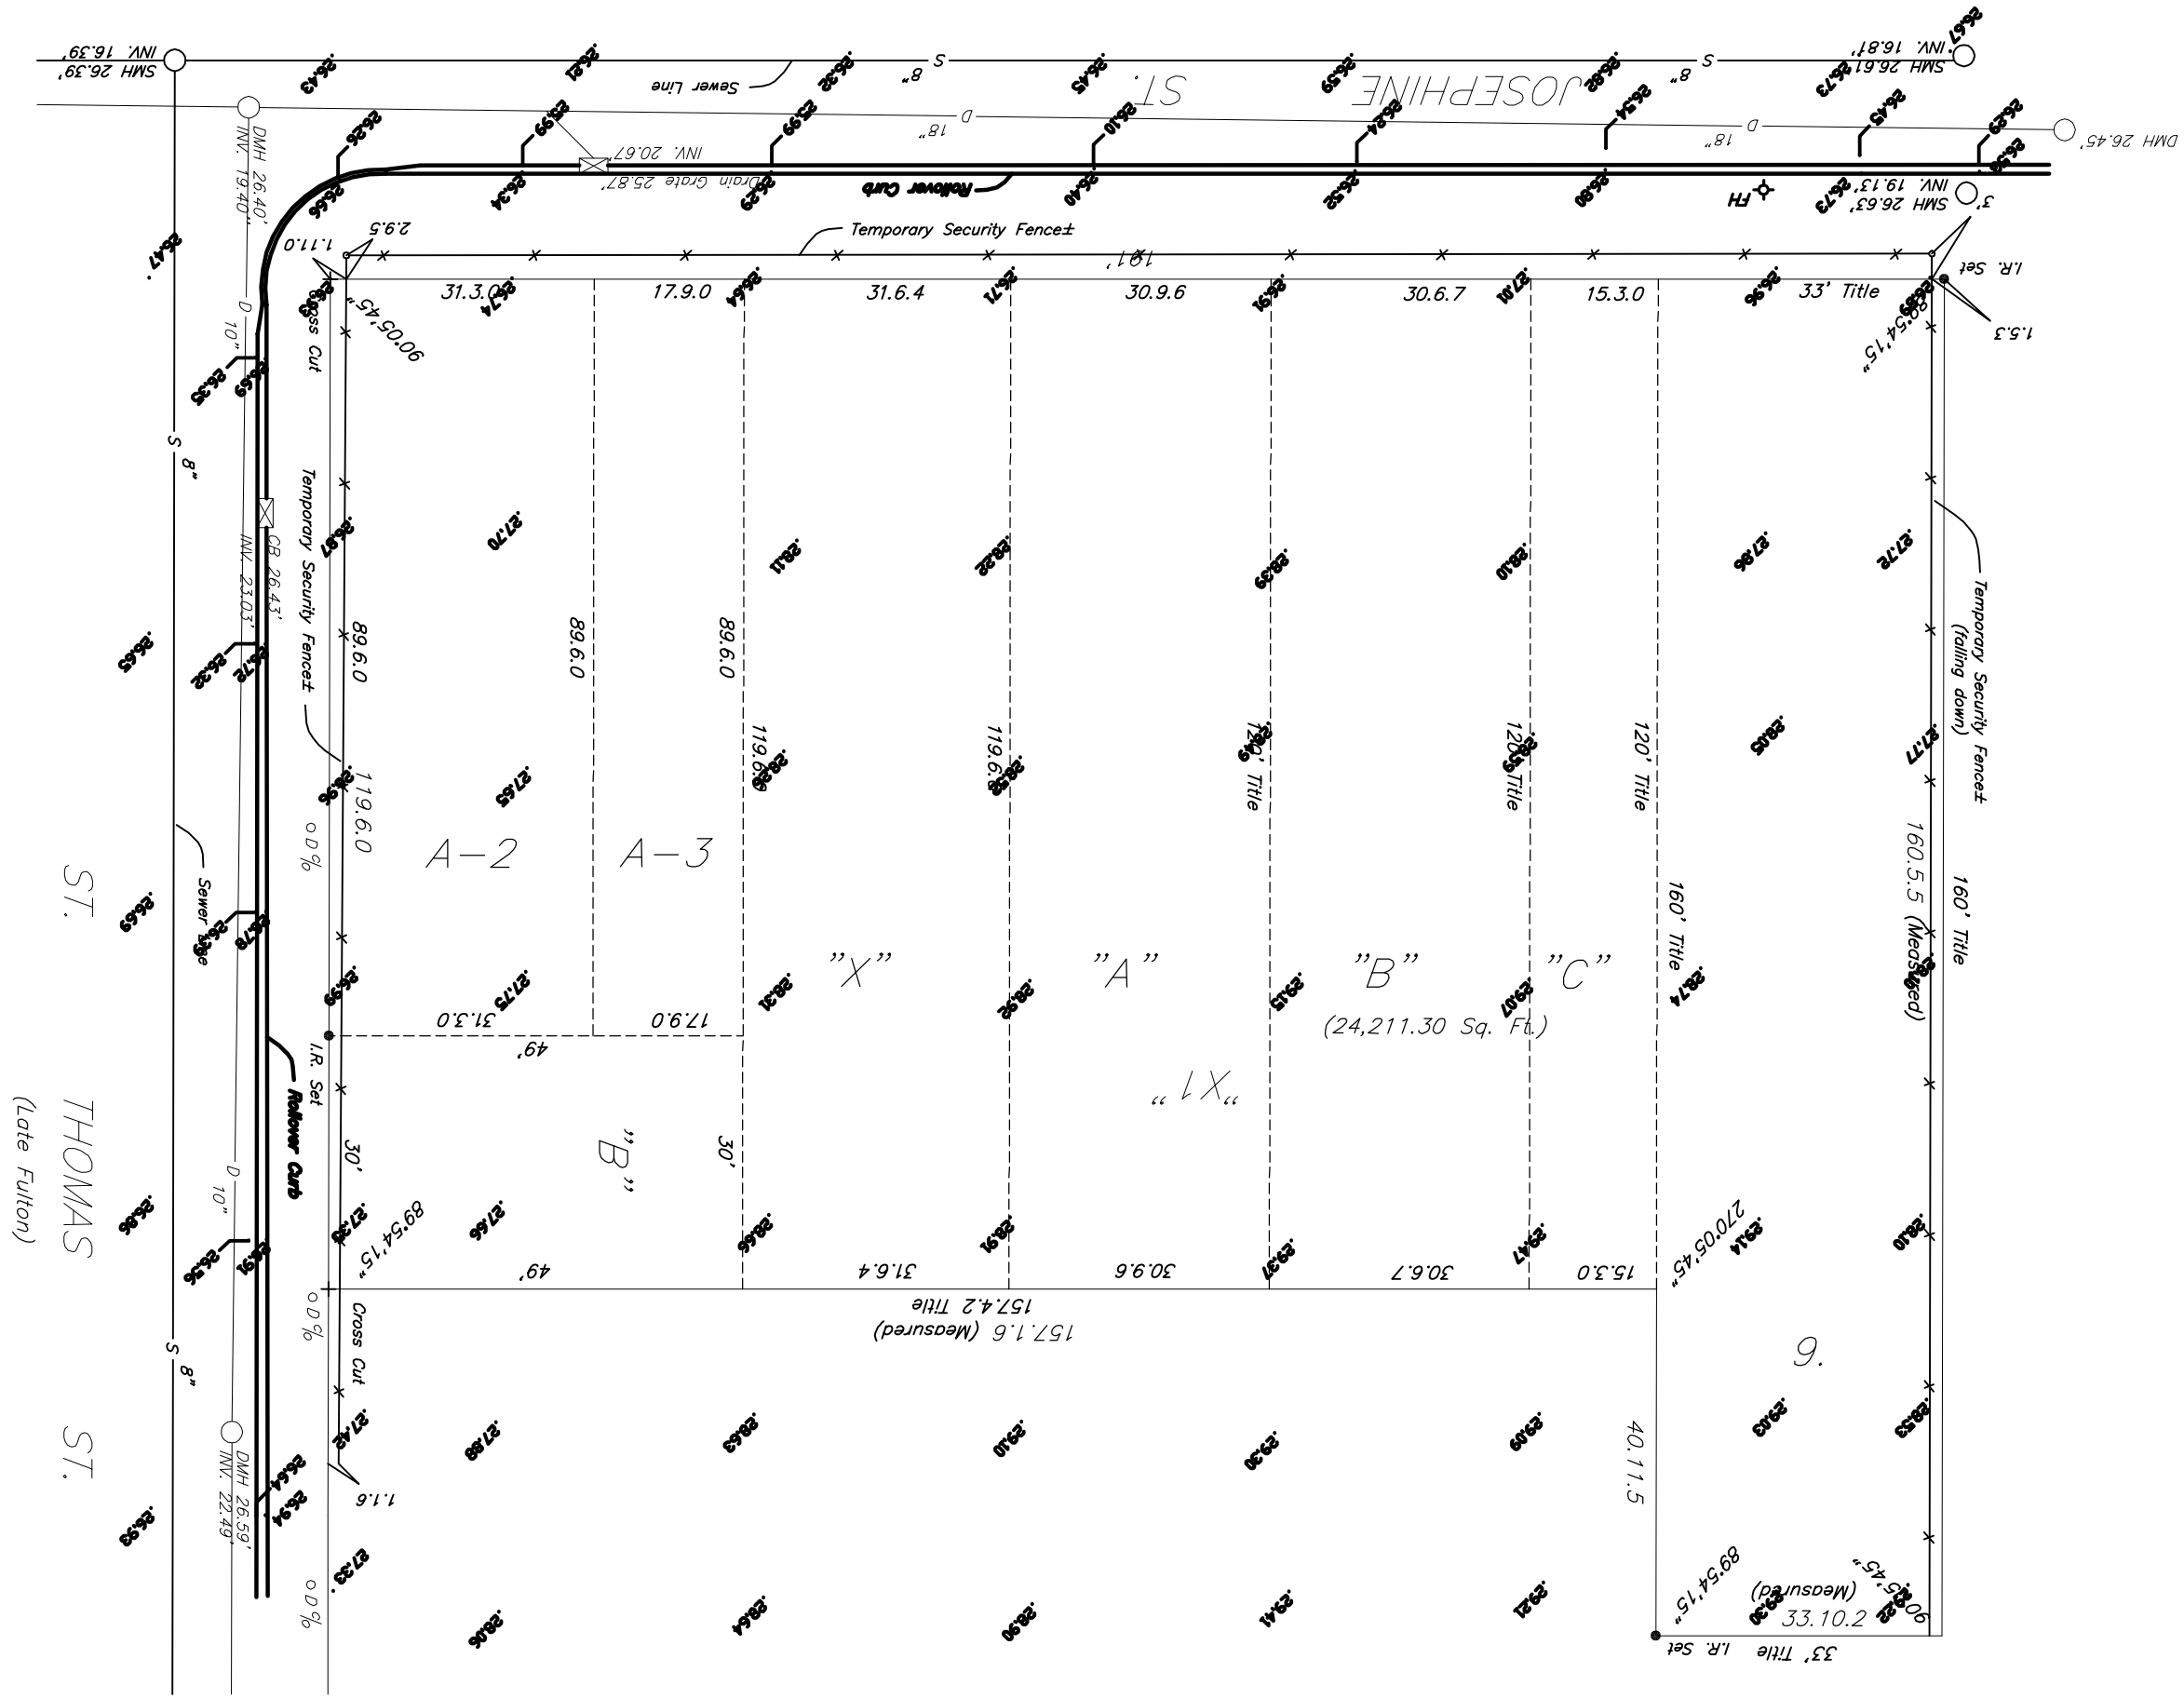

1 COPY OF SURVEY
SCALE: 1"=10'-0"

SPACE FOR CITY APPROVAL

DAMMON ENGINEERING, INC.
LOUISIANA & MISSISSIPPI
Bilgoil Louisiana
Ph. 985-674-5887 Fax. 985-641-0850
www.dammonengineering.com
info@dammonengineering.com

RESIDENCE JOSEPHINE CONDOMINIUMS
2100 St. Thomas St.
New Orleans, Louisiana 70130

SCALE: AS SHOWN	FILE NAME: COPY OF SURVEY
DATE: 30 Dec. 2015	

STEVEN J. FINEGAN ARCHITECTS, LTD.
A PROFESSIONAL CORPORATION
123 S. Pierce St. – New Orleans, LA 70119
(504)486-5744 www.stevefineganarchitect.com
E-mail: stevefinegan@nocoxmail.com

NO.	DATE	REVISIONS

C0.1