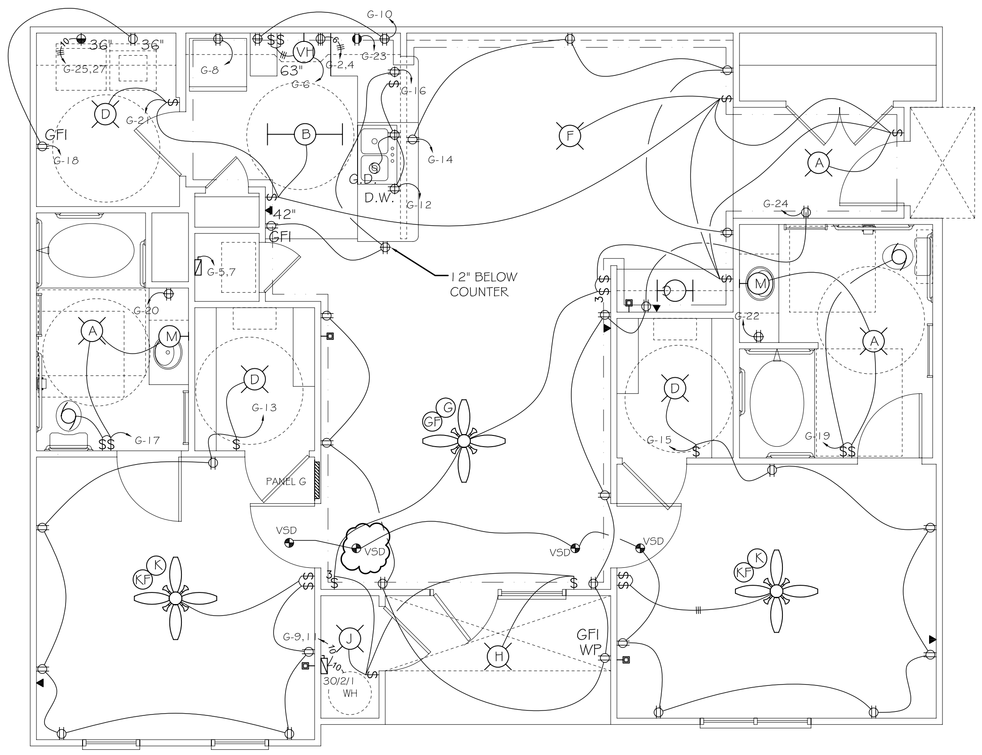

UNIT 2A-HC ELECTRICAL PLAN

SCALE: $\frac{1}{4}$" = 1'-0"

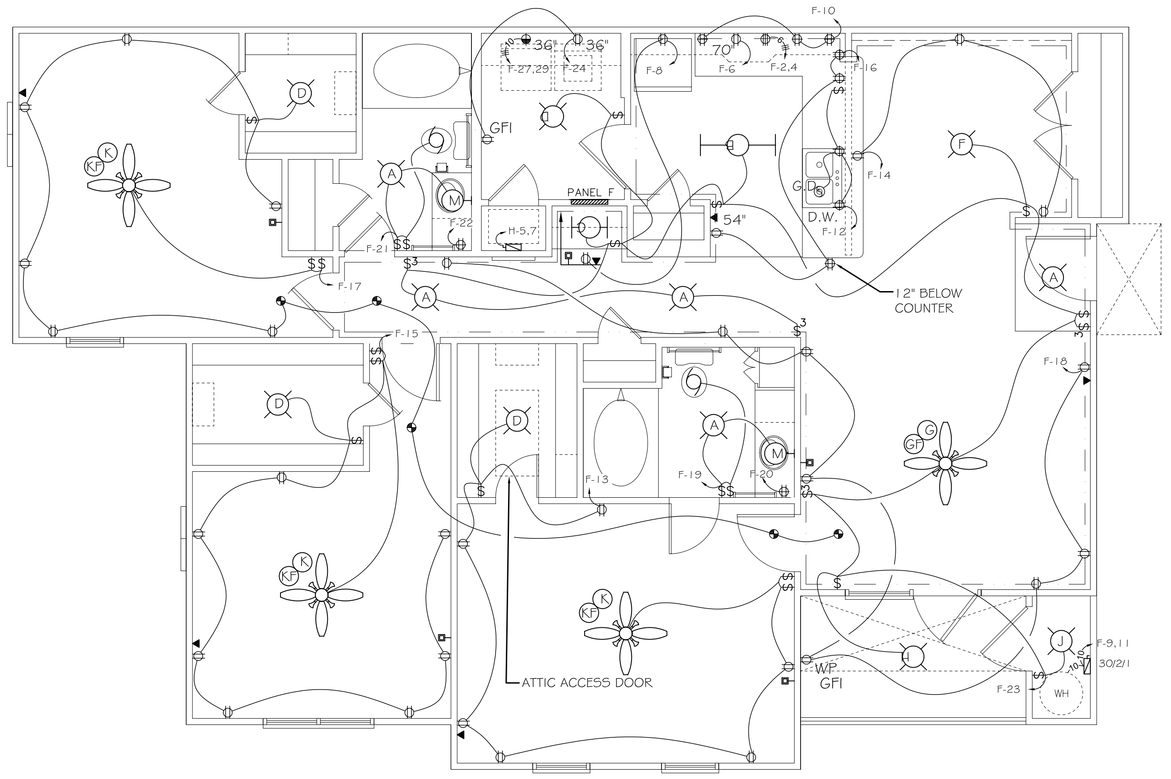

UNIT 3A ELECTRICAL PLAN

SCALE: $\frac{1}{4}$" = 1'-0"

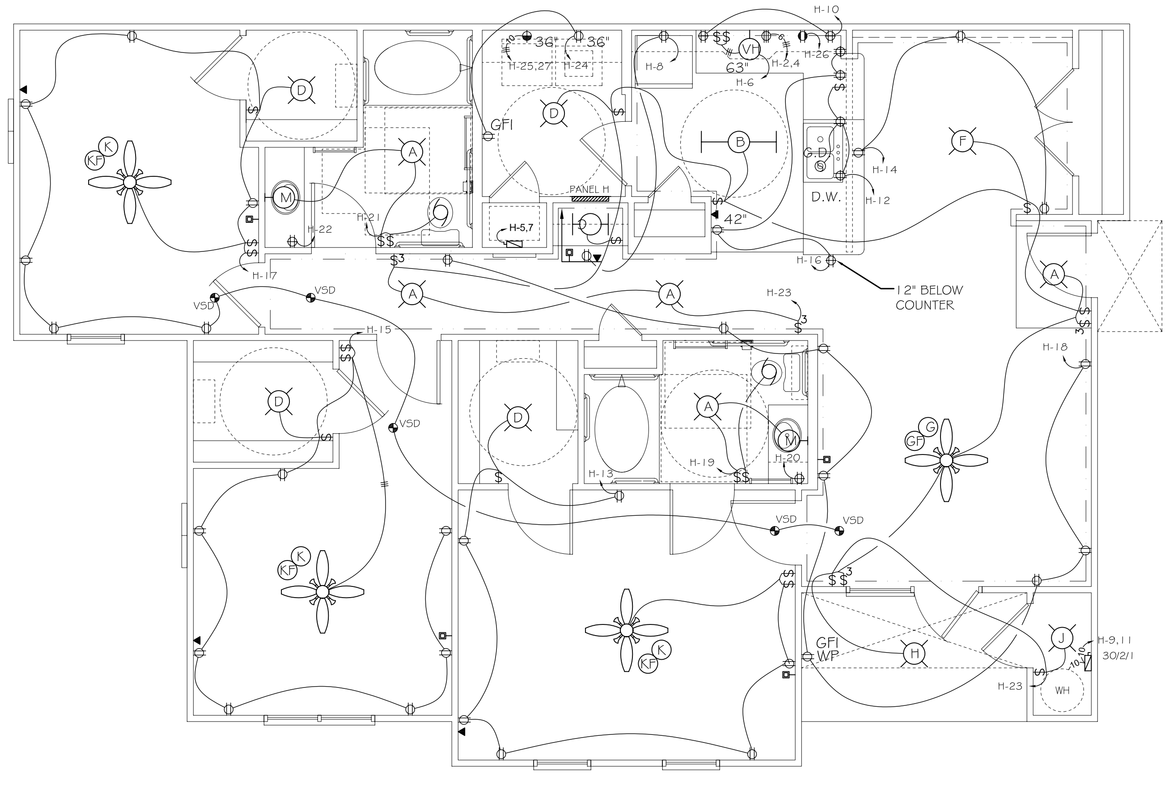

UNIT 3A-HC ELECTRICAL PLAN

SCALE: $\frac{1}{4}$" = 1'-0"

DAMMON
ENGINEERING, INC.

CHIEF ENGINEER
EMMETT
DAMMON, P.E.

CHIEF ARCHITECT
ROBERT
WILTSE

1095 FLORIDA AVENUE
SLIDELL, LA. 70458
OFFICE: 985-649-5832
FAX: 985-641-5950

WEBSITE:
WWW.DAMMONENGINEERING.COM

EMAIL:
DAMMONENG@BELLSOUTH.NET

ARCHITECTURE

ENGINEERING

STUDIES

PLANNING

INVESTIGATION

EXPERT WITNESS

NEW
APARTMENT
COMPLEX

CROSSWINDS
APARTMENTS
HAMMOND, LA

UNITS 2A-HC,
3A & 3A-HC
ELECTRICAL
PLAN

REV: 2-19-10

SCALE: AS NOTED

JOB#: 08112.13

DATE: 12-16-09

SHEET

E-6

OF