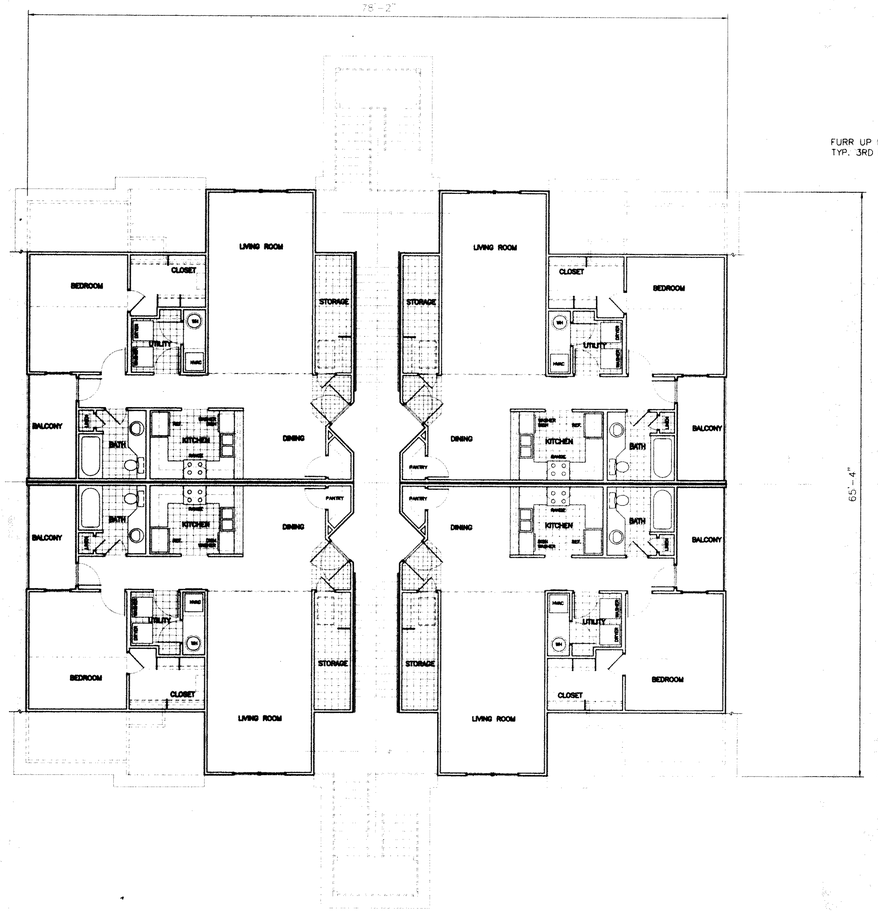

THIRD FLOOR PLAN – BUILDING TYPE A

1/8" = 1'-0"

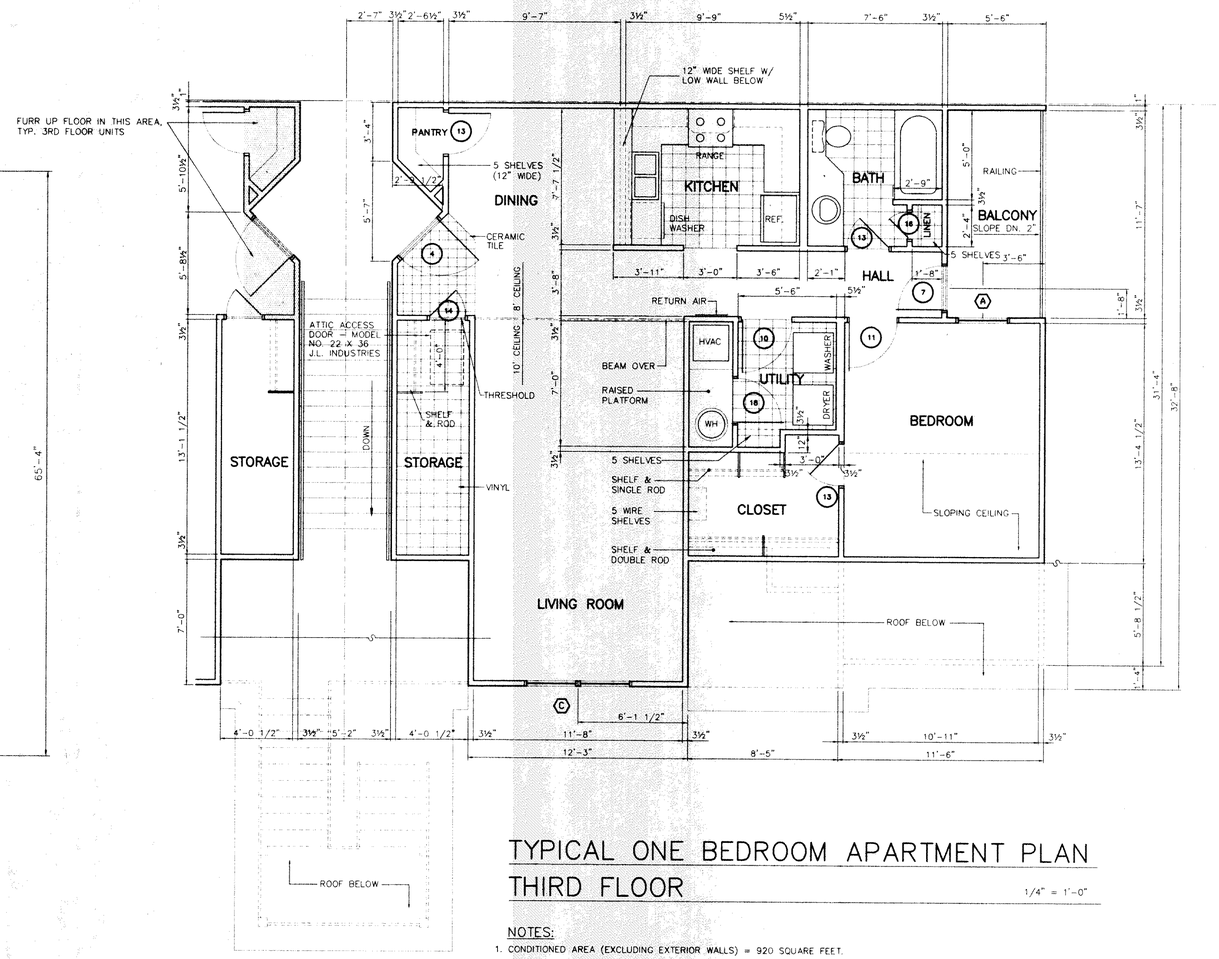

TYPICAL ONE BEDROOM APARTMENT PLAN
THIRD FLOOR

1/4" = 1'-0"

NOTES:

1. CONDITIONED AREA (EXCLUDING EXTERIOR WALLS) = 920 SQUARE FEET.

S G H A

STEPHEN G. HILL
ARCHITECT
4646 POPLAR, SUITE 208
MEMPHIS TN 38117
901-683-3400
FAX: 901-683-3080
CELL: 901-301-2874
shill@midsouth.rr.com

S E A L

HOUSTON LEVEE TRAILS APARTMENTS

SHELBY COUNTY, TENNESSEE

REVISIONS

THIRD FLOOR PLAN

BUILDING TYPE "A"

DRAWN SGH

CHECKED SGH

DATE 9-28-99

A6

99105.13

© 1999 STEPHEN G. HILL ARCHITECT

\sgh\99105.13\dwg\Plot\A6 Thu Nov 11 08:23:15 1999