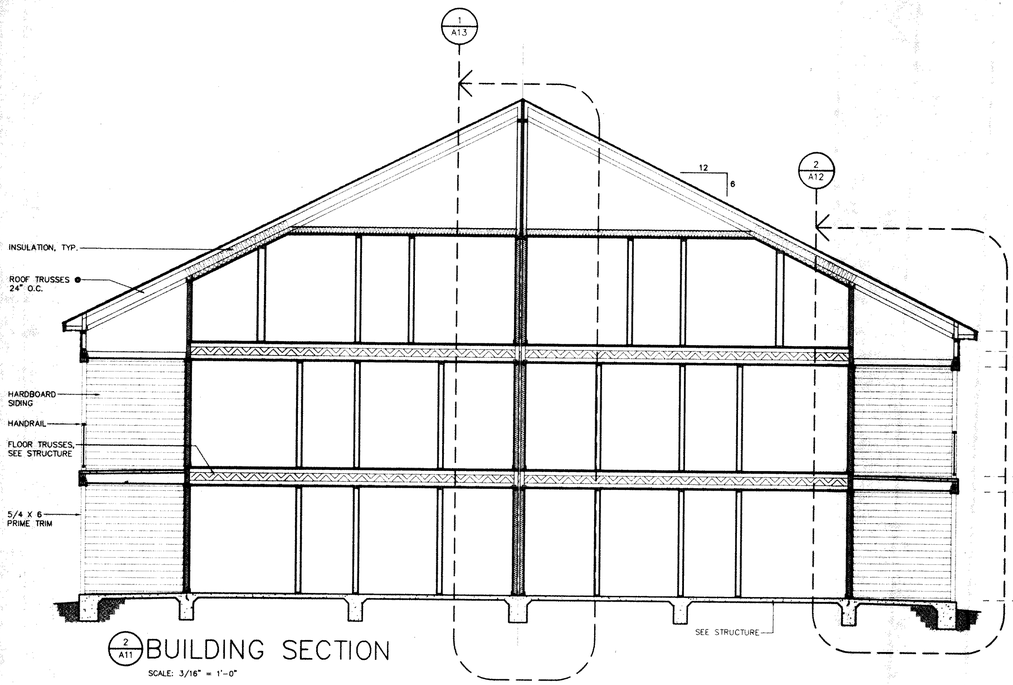

2 A11 BUILDING SECTION

SCALE: 3/16" = 1'-0"

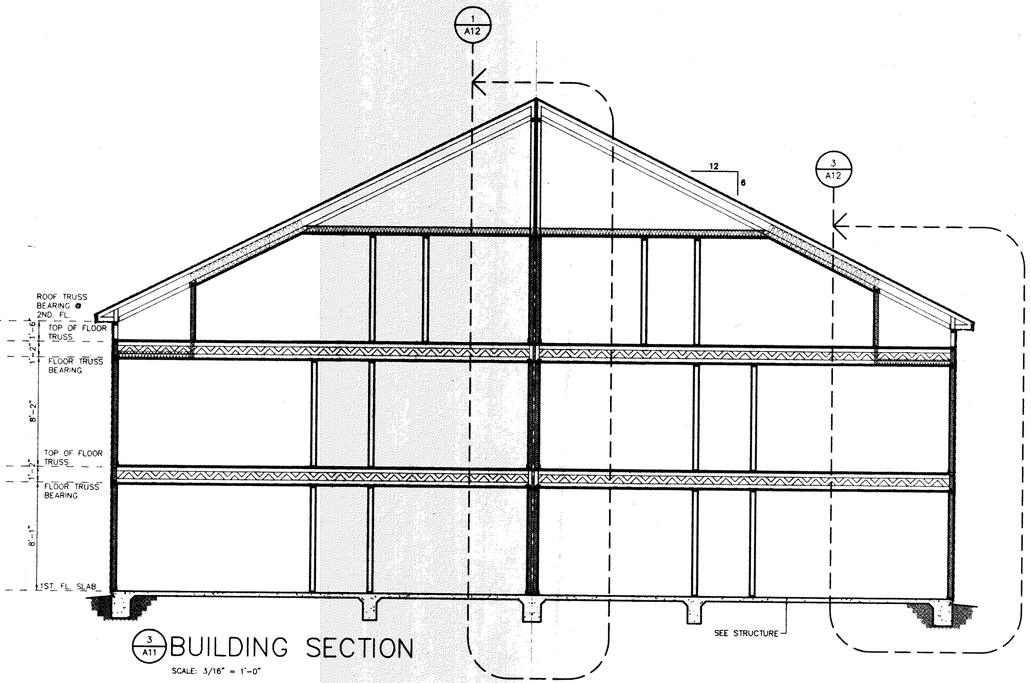

3 A11 BUILDING SECTION

SCALE: 3/16" = 1'-0"

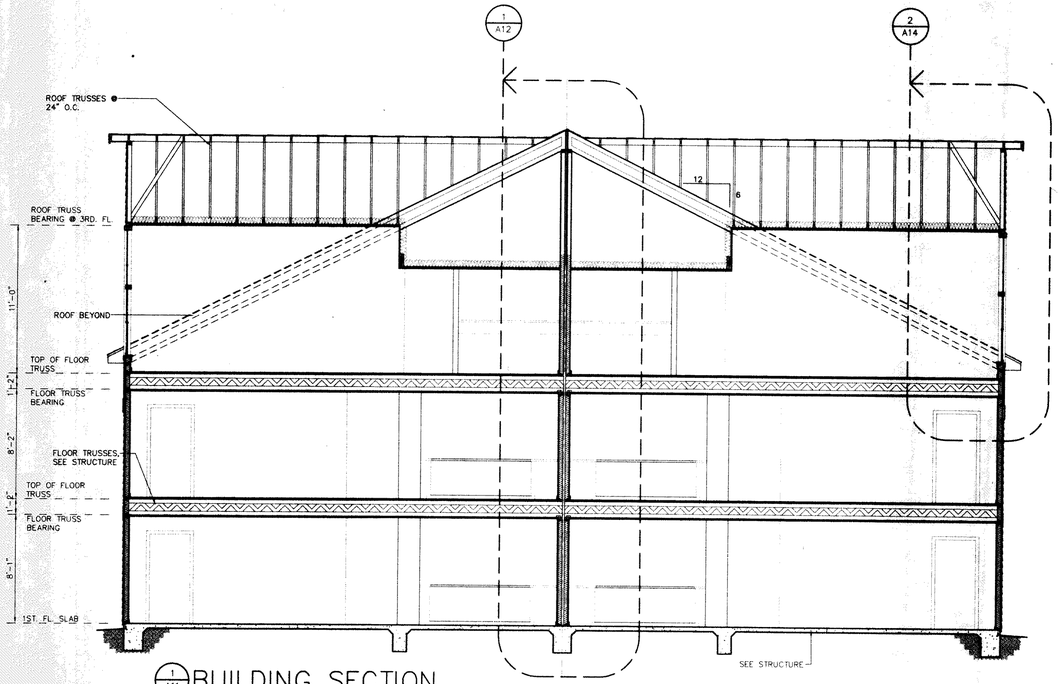

1 A11 BUILDING SECTION

SCALE: 3/16" = 1'-0"

S G H A

STEPHEN G. HILL
ARCHITECT
4646 POPLAR, SUITE 208
MEMPHIS TN 38117
901-683-3400
FAX: 901-683-3080
CELL: 901-301-2874
shill1@midsouth.rr.com

S E A L

HOUSTON LEVEE TRAILS
APARTMENTS

SHELBY COUNTY, TENNESSEE

REVISIONS

BUILDING SECTIONS

BUILDINGS "A" AND "B"

DRAWN SGH

CHECKED SGH

DATE 9-28-99

A11

99105.13

© 1999 STEPHEN G. HILL ARCHITECT

C:\sgh\99105.13\dwg\Plot\A11 Sun Oct 03 12:16:55 1999