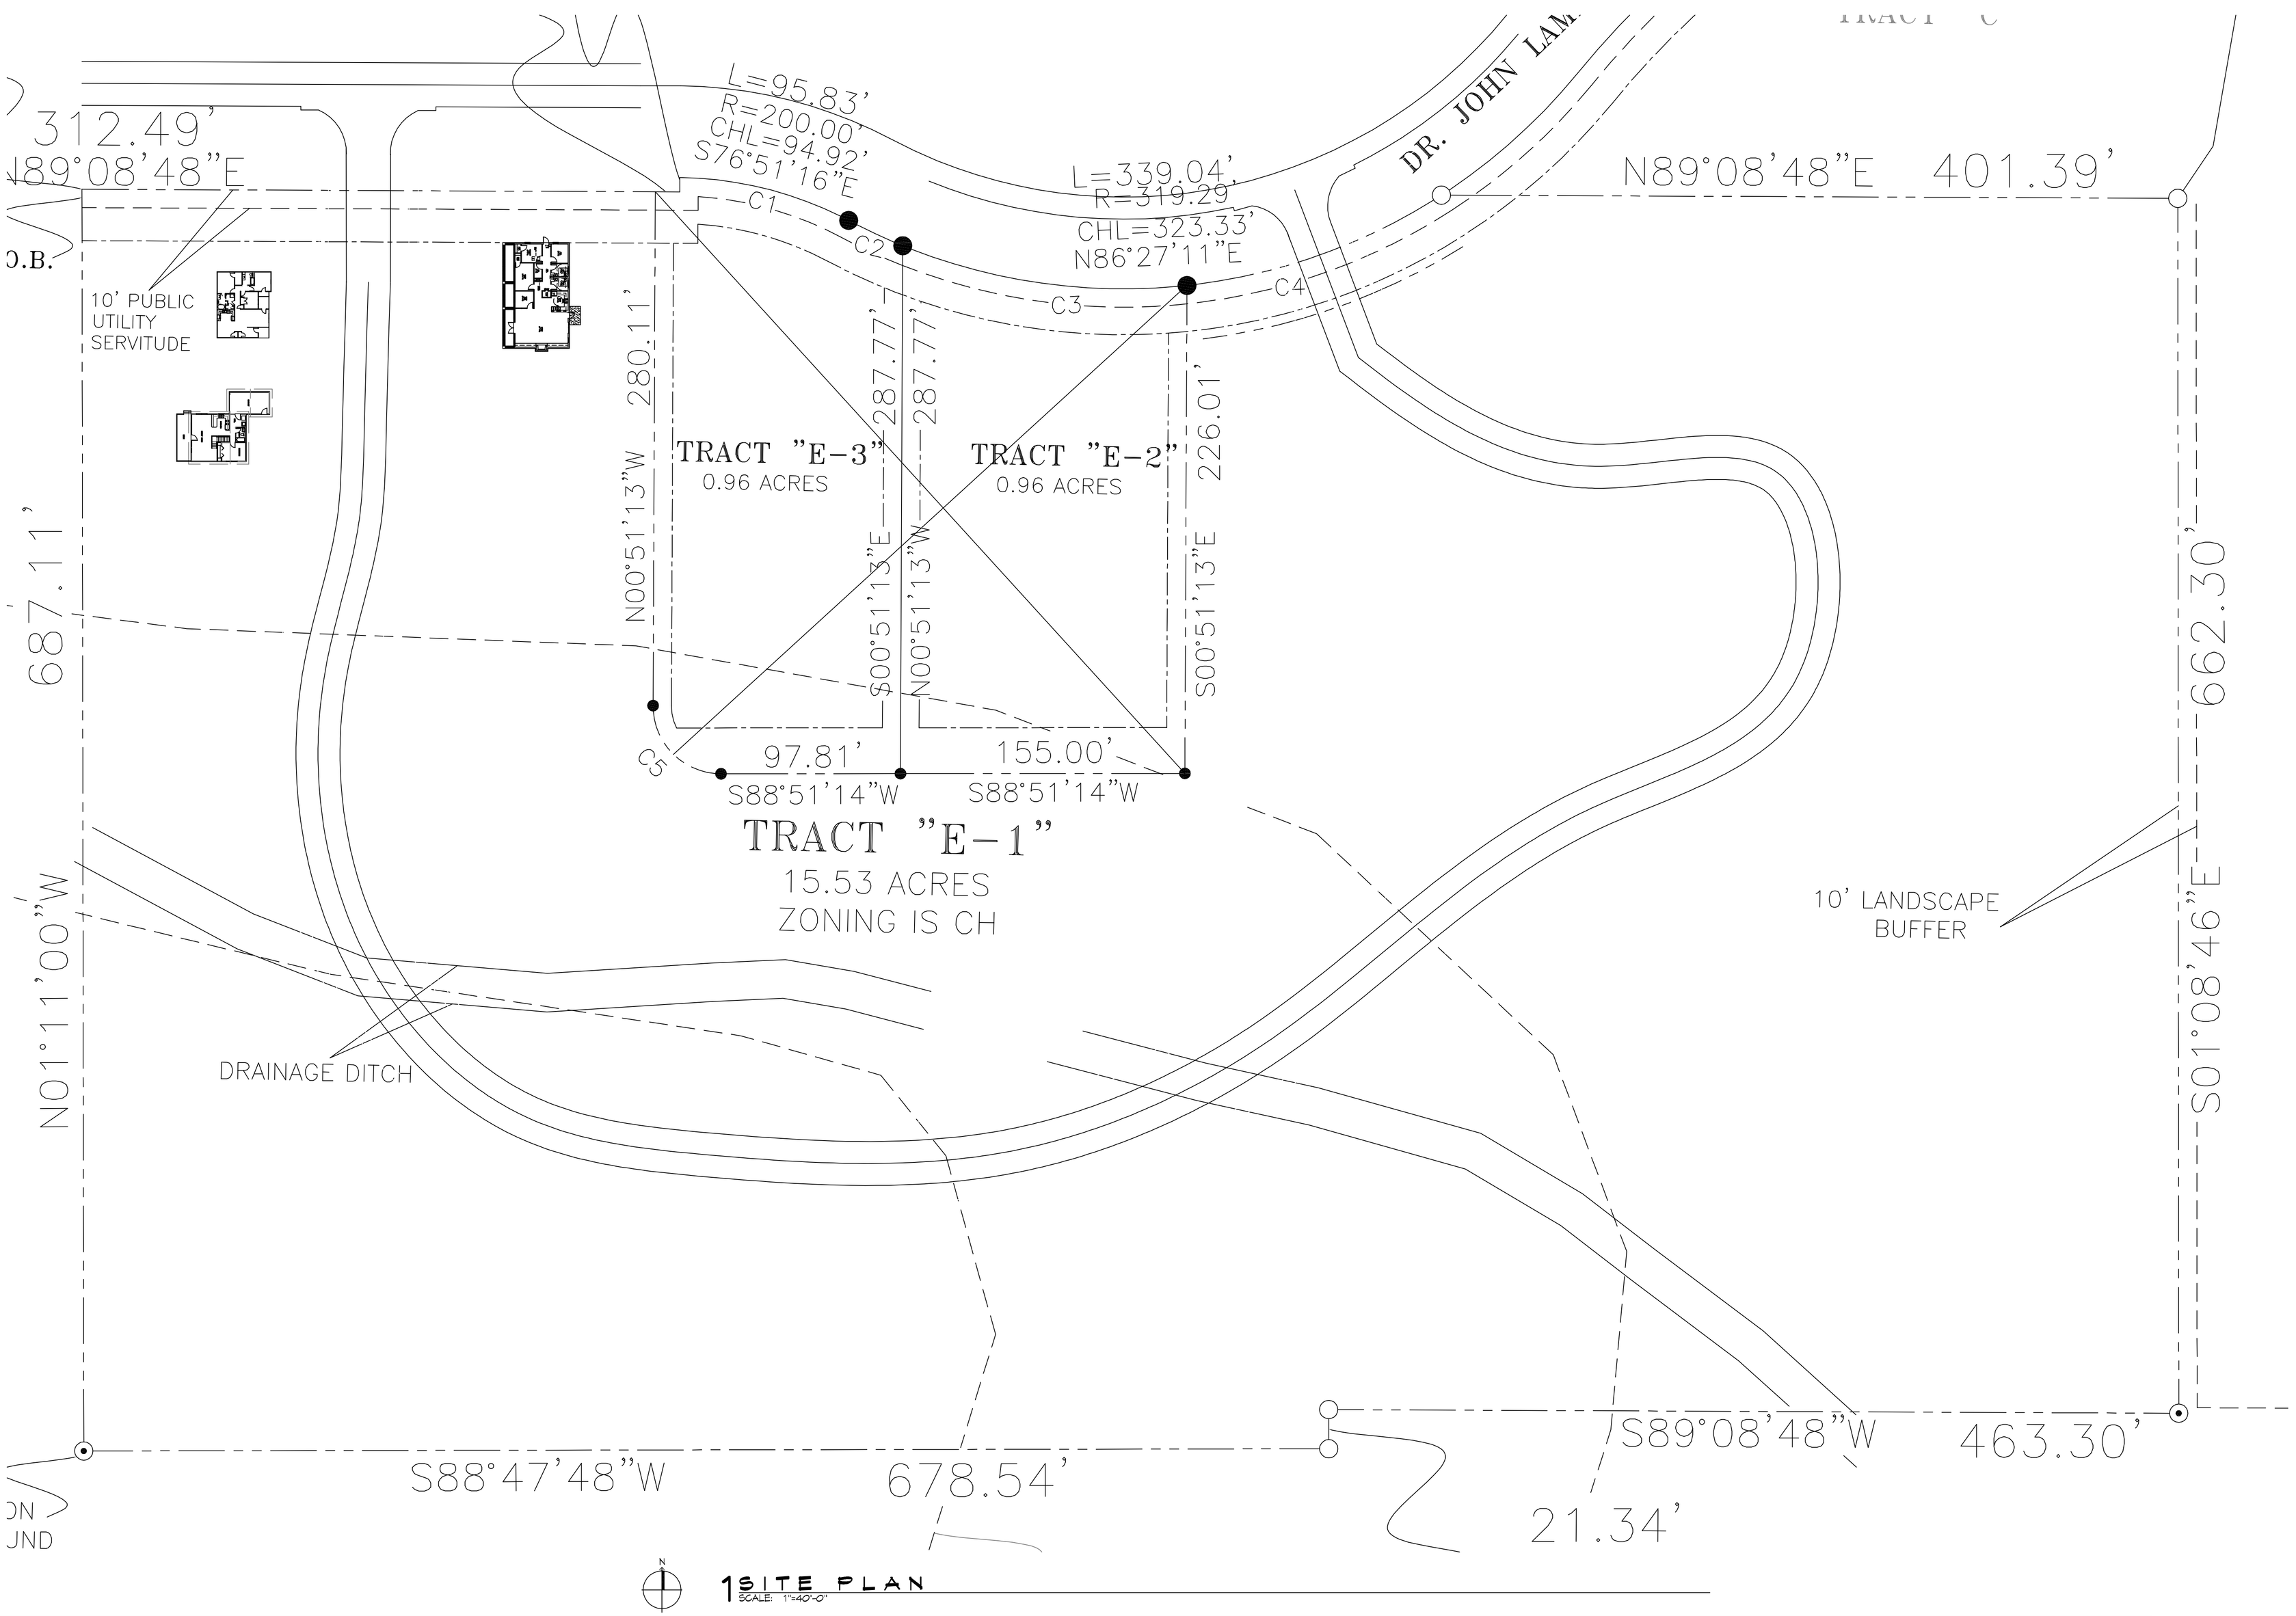

1 SITE PLAN
SCALE: 1"=40'-0"

DAMMON ENGINEERING, INC.
LOUISIANA & MISSISSIPPI

www.dammonengineering.com
info@dammonengineering.com
PH: 985.649.5832

Chief Engineer: Brian Mistich, PE
554 Old Spanish Trail
Slidell, LA 70458

#	DESCRIPTION	DATE

REVISIONS

SEAL:

AGE RESTRICTED CONDOS
LARRY HAIK DEVELOPEMENT

DR. JOHN LAMBERT DRIVE
HAMMOND LA

JOB No:	20187	DATE:	02-06-2018
DRAWN BY:	CKD	CHECKED BY:	CKD

This drawing is an instrument of service, designs and arrangements represented herein are the property of Dammon Engineering, and are part thereof shall not be used for other projects or extensions of this project without the written consent of Dammon Engineering. Visual contact with these drawings or specifications shall constitute acceptance of the restrictions stated herein.

SHEET TITLE:
SITE PLAN

DRAWING NUMBER:
C101

SHEET No: 3 of # 1