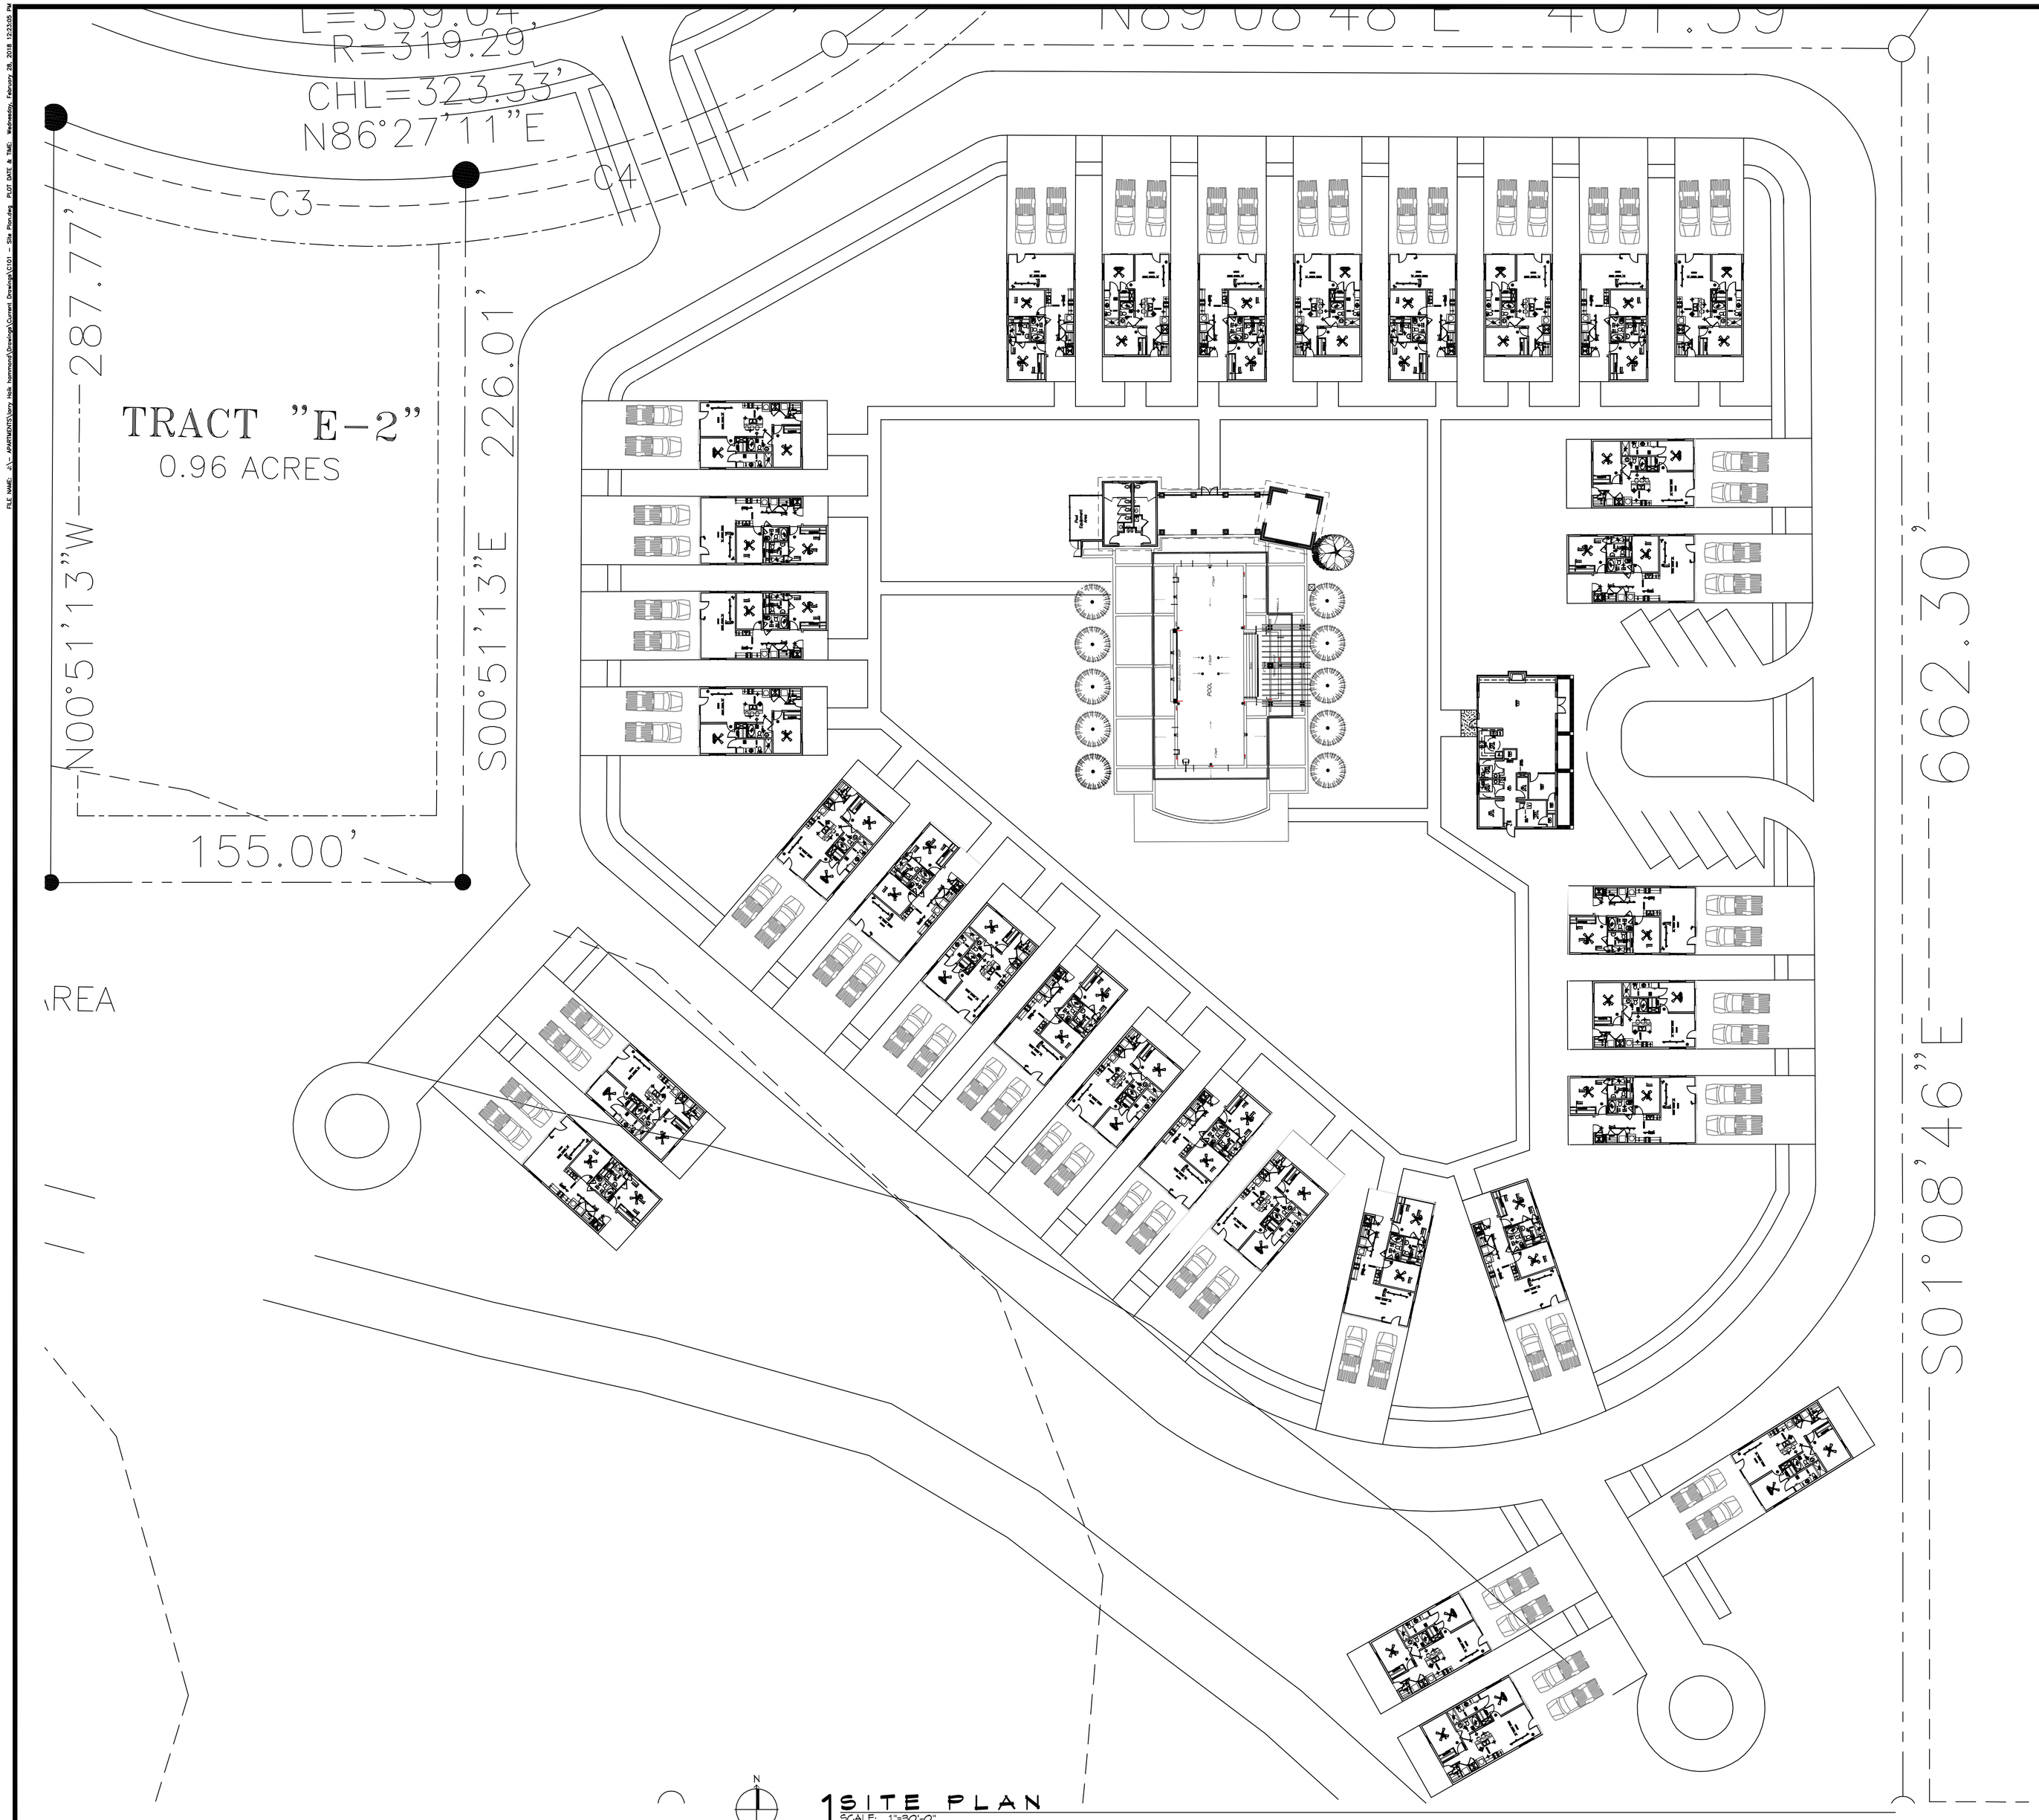

1 SITE PLAN
SCALE: 1"=30'-0"

NOTE;

L.F. OF CONCRETE STREET ONLY = 1,950 L.F.

DAMMON ENGINEERING, INC.
LOUISIANA & MISSISSIPPI
www.dammonengineering.com
info@dammonengineering.com
PH: 985.649.5832
Chief Engineer: Brian Mistich, PE
554 Old Spanish Trail
Slidell, LA 70458

#	DESCRIPTION	DATE
	REVISIONS	

SEAL:

AGE RESTRICTED CONDOS
LARRY HALK DEVELOPEMENT
DR. JOHN LAMBERT DRIVE
HAMMOND LA.

JOB No:	2018?
DATE:	02-06-2018
DRAWN BY:	CKD
CHECKED BY:	CKD

This plan is the sole property of Dammon Engineering, and is protected under the copyright laws of the United States. Any reproduction or distribution of this plan without the express written consent of Dammon Engineering, Inc. is prohibited. Any modifications made to this plan without the express written consent of Dammon Engineering, Inc. is prohibited. Any use of this plan for other than its intended purpose without the express written consent of Dammon Engineering, Inc. is prohibited.

SHEET TITLE:
SITE PLAN

DRAWING NUMBER:
C101

SHEET No: 1 of # 1

FILE NAME: J:\Jc - JOHN\2017\Larry Halk Townhouse\Drawings\Current Drawings\C101 - Site Plan.dwg PLOT DATE & TIME: Wednesday, February 28, 2018 12:23:05 PM