GENERAL NOTES

THE LOCATIONS OF UNDERGROUND UTILITIES AS SHOWN HEREON ARE BASED ON ABOVEGROUND STRUCTURES AND RECORD DRAWINGS PROVIDED THE SURVEYOR. LOCATIONS OF UNDERGROUND UTILITIES OR STRUCTURES MAY VARY FROM LOCATIONS SHOWN HEREON. ADDITIONAL BURIED UTILITIES OR STRUCTURES MAY BE ENCOUNTERED. NO EXCAVATIONS WERE MADE DURING THE PROGRESS OF THIS SURVEY TO LOCATE BURIED UTILITIES OR STRUCTURES.

I HAVE CONSULTED THE FLOOD INSURANCE RATE MAPS AND FOUND THIS PROPERTY IS NOT IN A SPECIAL FLOOD HAZARD AREA.
F.I.R.M. COMMUNITY MAP NO. 220204 0010 C; DATED: 04/21/1999
FLOOD ZONE: AE; BASE FLOOD ELEVATION: 9'

***NOTE
THE CITY OF SLIDELL REQUIRES THE MINIMUM FINISHED FLOOR ELEVATION IN THIS AREA TO BE 1' ABOVE THE ABFE DETERMINED BY FEMA.

ZONE: AE 10
ABFE: 10'
PANEL: LA-MM41
DATE: JANUARY 18, 2006

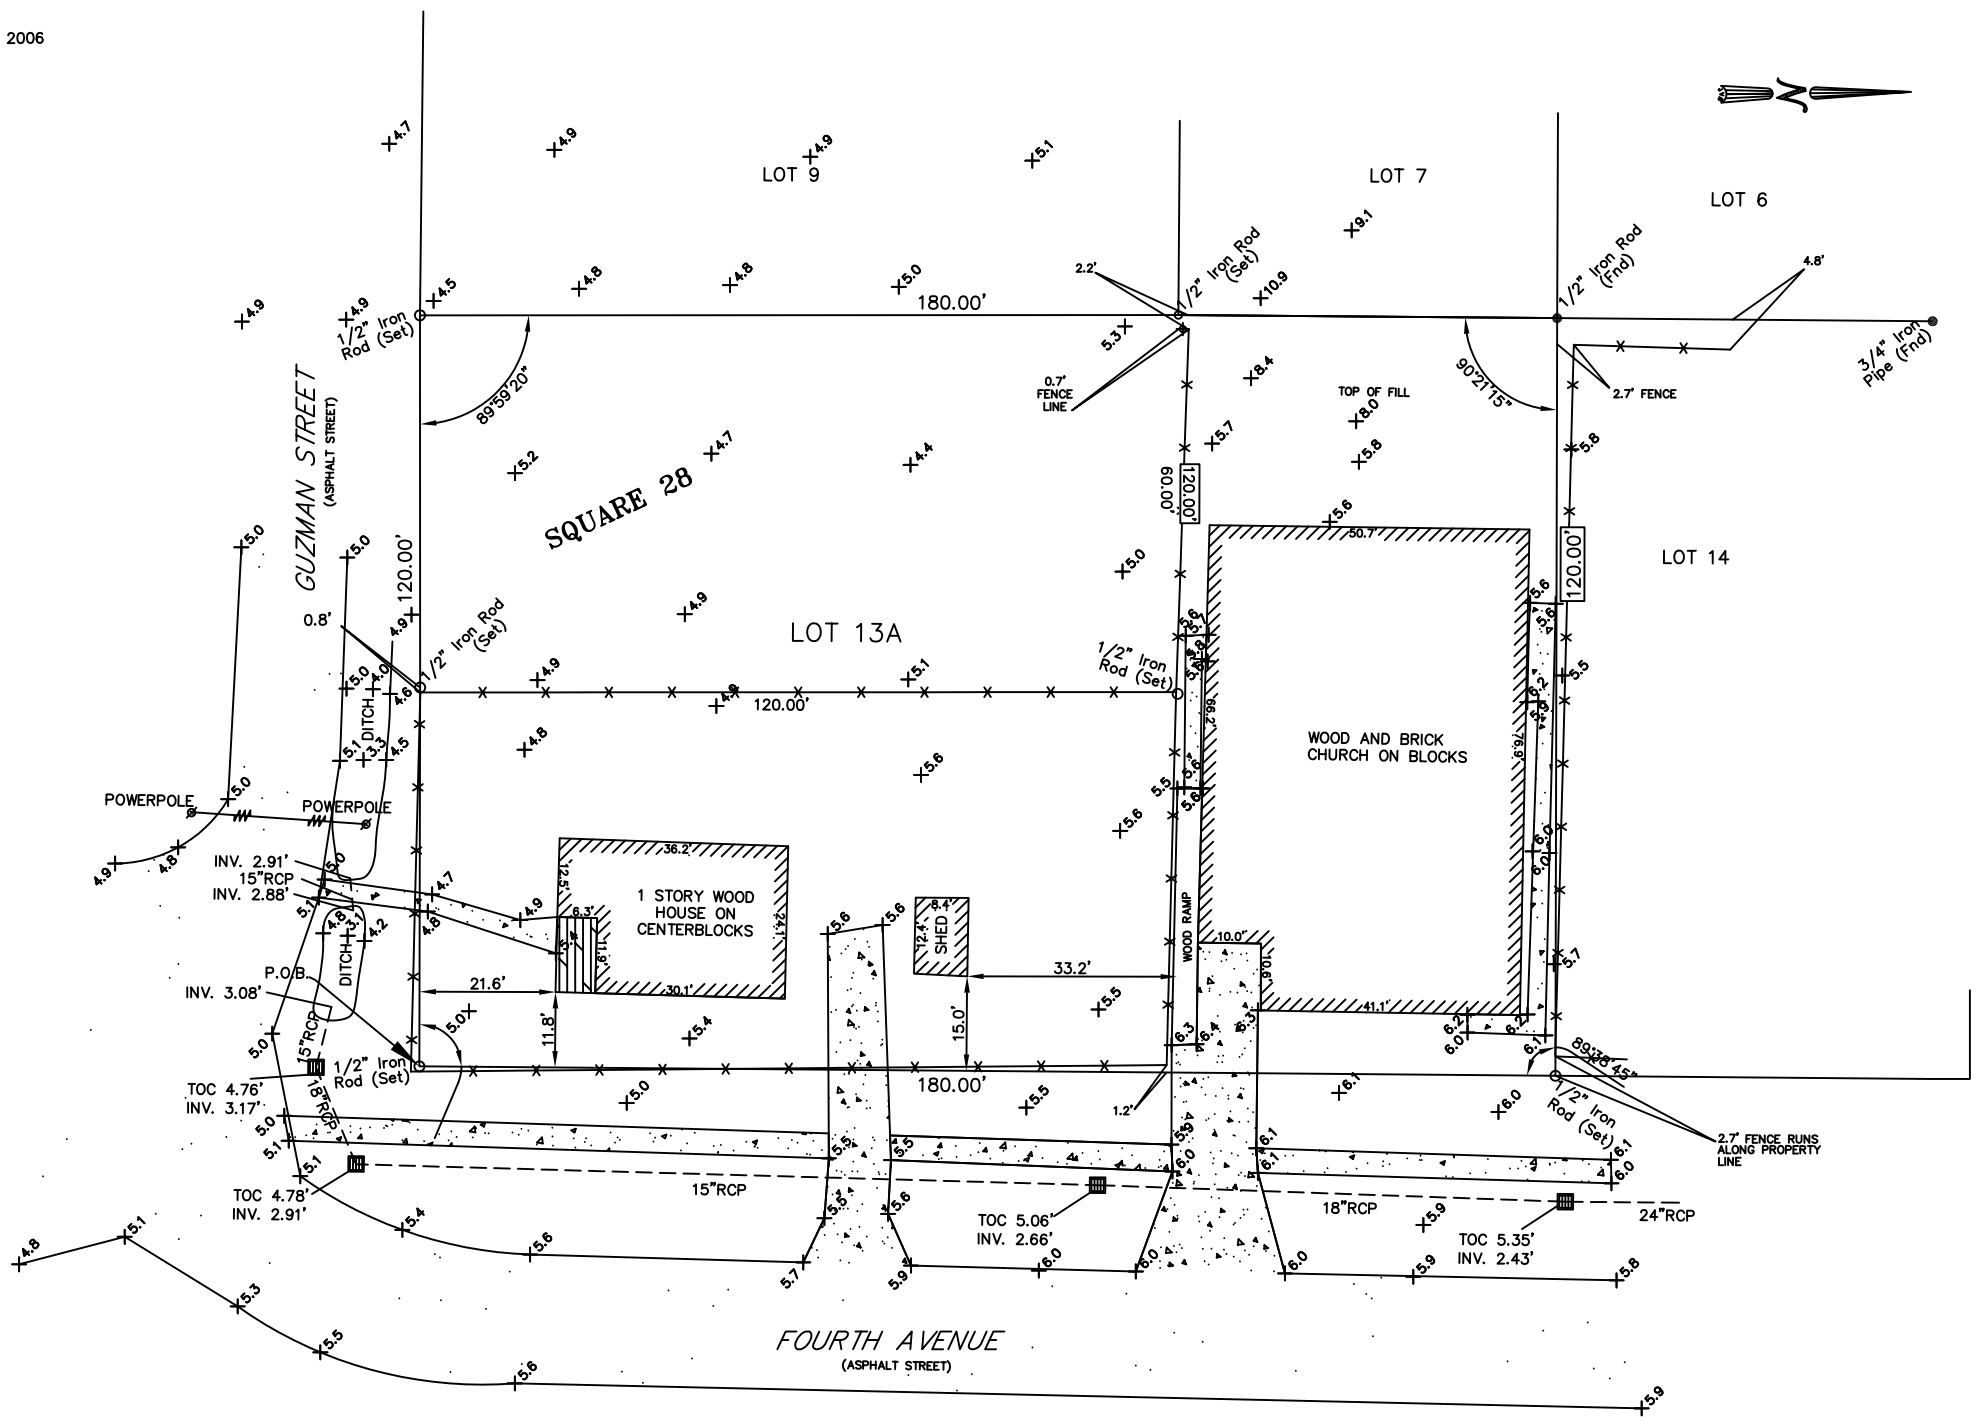

GRAPHIC SCALE

20 0 20 10 40 80

(IN FEET)
1 inch = 20 ft.

CERTIFICATION

I CERTIFY THAT THIS PLAT DOES REPRESENT AN ACTUAL GROUND SURVEY AND THAT TO THE BEST OF MY KNOWLEDGE NO ENCROACHMENTS EXIST EITHER WAY ACROSS ANY OF THE PROPERTY LINES, EXCEPT AS SHOWN. ENCUMBRANCES SHOWN HEREON ARE NOT NECESSARILY EXCLUSIVE. ENCUMBRANCES OF RECORD AS SHOWN ON TITLE OPINION OR TITLE POLICY WILL BE ADDED HERETO UPON REQUEST, AS SURVEYOR HAS NOT PERFORMED ANY TITLE SEARCH OR ABSTRACT.

PROPERTY IS NOT SURVEYED IN ACCORDANCE WITH THE LOUISIANA "MINIMUM STANDARDS FOR PROPERTY BOUNDARY SURVEYS." BEARINGS ARE BASED ON RECORD BEARINGS UNLESS NOTED OTHERWISE.

SEAN M. BURKES
LA REG. NO. 4785

J.V. Burkes & Associates, Inc.
SURVEYING ENGINEERING ● ENVIRONMENTAL
1805 Shortcut HWY.
Slidell, Louisiana 70458
E-mail: jvbassoc@jvburkes.com
Phone: 985-649-0075 Fax: 985-649-0154
Mississippi Phone: 228-435-5800

TOPOGRAPHIC SURVEY OF LOT 13A, SQUARE 28 ROBERT ADDITION SUBDIVISION CITY OF SLIDELL ST. TAMMANY PARISH, LOUISIANA

DECLARATION IS MADE TO ORIGINAL PURCHASER OF THE SURVEY. IT IS NOT TRANSFERABLE TO ADDITIONAL INSTITUTIONS OR SUBSEQUENT OWNERS. SURVEY IS VALID ONLY IF PRINT HAS ORIGINAL SEAL OF SURVEYOR.

TABERNACLE MISSIONARY BAPTIST CHURCH

SCALE: 1" = 20'	
DATE: 4/23/2008	
DRAWN BY: ACE	CHECKED BY: SMB
DWG. NO. 20080570TOPO	
SHEET 1 OF 1	