FILE NAME: J:\... - Christian Love Church\Drawings\Current Drawings\S101-Foundation Plan.dwg, 8x11 DATE & TIME: Thursday, October 19, 2017 11:53:30 AM

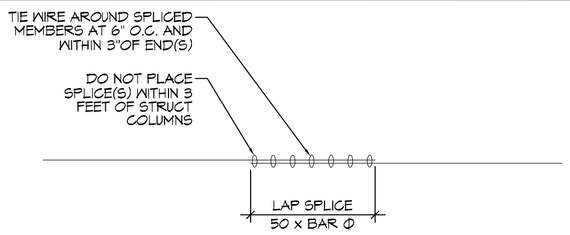

D 51015101 SPLICE CONNECTION
SCALE: 1/2" = 1' - 0"

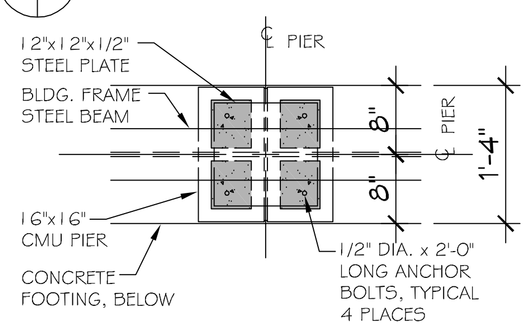

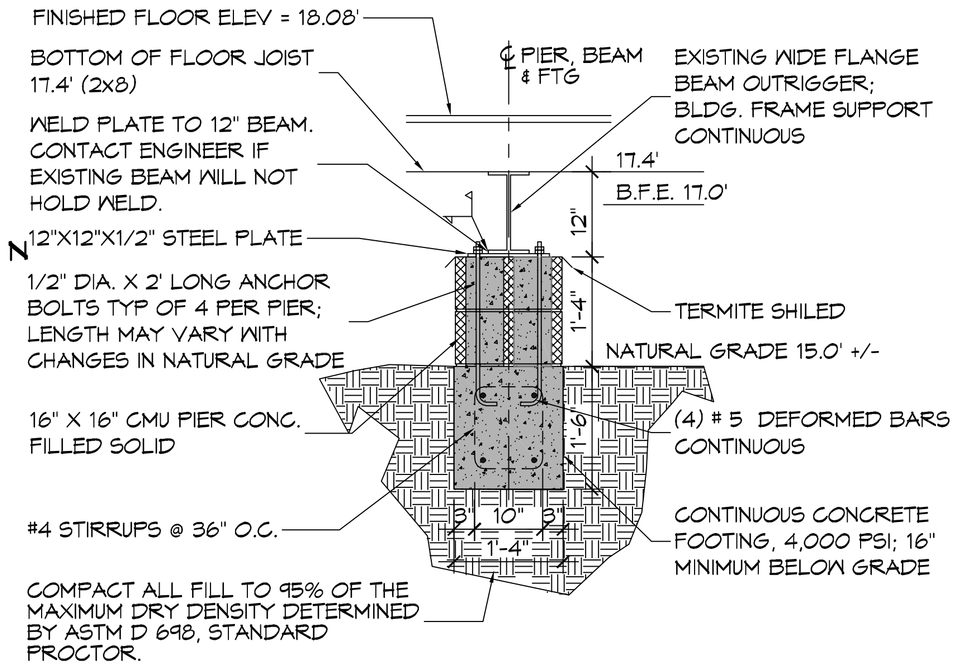

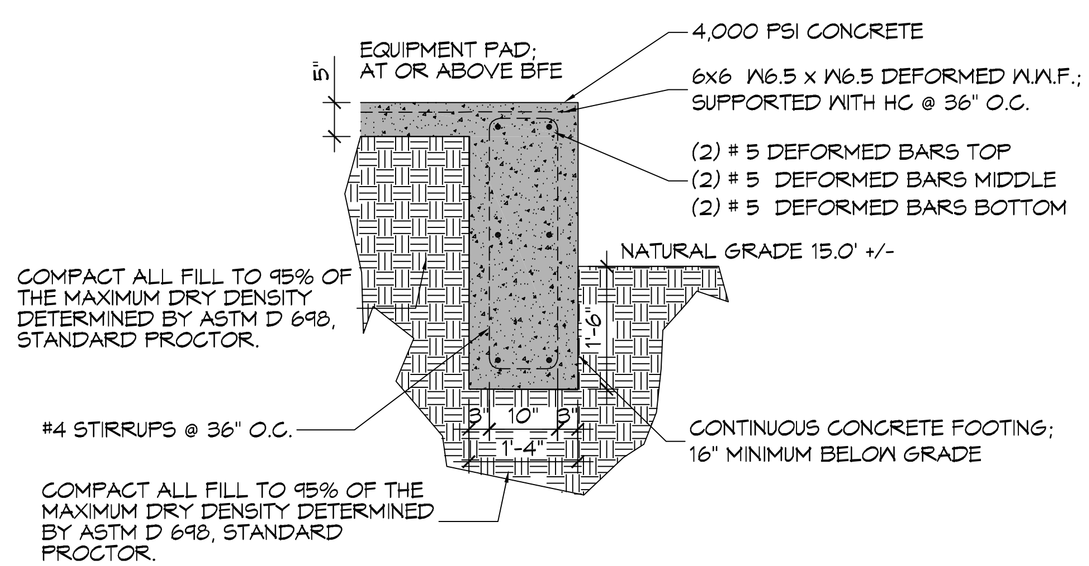

GENERAL FOUNDATION NOTES

1. ALL DIMENSIONS ARE EDGE OF CONCRETE (EOC) TO EDGE OF CONCRETE (EOC) UNLESS NOTED OTHERWISE.
2. VERIFY ALL PLUMBING ROUGH-IN LOCATIONS ON ARCHITECTURAL DWGS.
3. CONCRETE MIX SHALL HAVE A MINIMUM COMPRESSIVE STRENGTH OF 4000 PSI AT 28 DAYS. CONCRETE MIX SHALL BE IN ACCORDANCE WITH ACI-318.
4. ALL CONVENTIONAL REINFORCING STEEL SHALL MEET ASTM-A615 (GRADE 60).
5. ONE LAYER OF POLYETHYLENE VAPOR BARRIER SHALL BE PLACED UNDER ALL CONCRETE. VAPOR RETARDER TO BE MINIMUM 15 MIL. THICKNESS; ASTM E 1745 CLASS A, PERMEANCE LESS THAN 0.01 PERMS, EQUAL TO STEGO INDUSTRIES STEGO WRAP, ECOSHIELD-E 15 MIL BY EPRO, OR IRONBAR 15 BY FLATIRON FILMS. PROVIDE APPROPRIATE ACCESSORIES FOR A COMPLETE SYSTEM.
6. ALL REINFORCING STEEL AND MESH SHALL BE SECURELY SUPPORTED TO PREVENT BOTH VERTICAL AND HORIZONTAL MOVEMENT DURING CONCRETE PLACEMENT.
7. THE CONTRACTOR SHALL VERIFY ALL DROPS, OFFSETS, BRICK LEDGES, DIMENSIONS AND CONFIGURATIONS. CONTRACTOR MUST BE RESPONSIBLE FOR SAME.
8. GRADE BEAM DIMENSIONS MAY VARY BY -5%, +20%.
9. ALL SOIL BELOW SLAB SHALL RECEIVE TERMITE TREATMENT.

A 51015101 SECTION
SCALE: 1/2" = 1' - 0" PLAN VIEW BEARING GRADE BEAM

B 51015101 FOUNDATION SECTION
SCALE: 1/2" = 1' - 0" INTERIOR LOAD BEARING GRADE BEAM

C 51015101 FOUNDATION SECTION
SCALE: 1/2" = 1' - 0" ELECTRICAL EQUIPMENT PAD

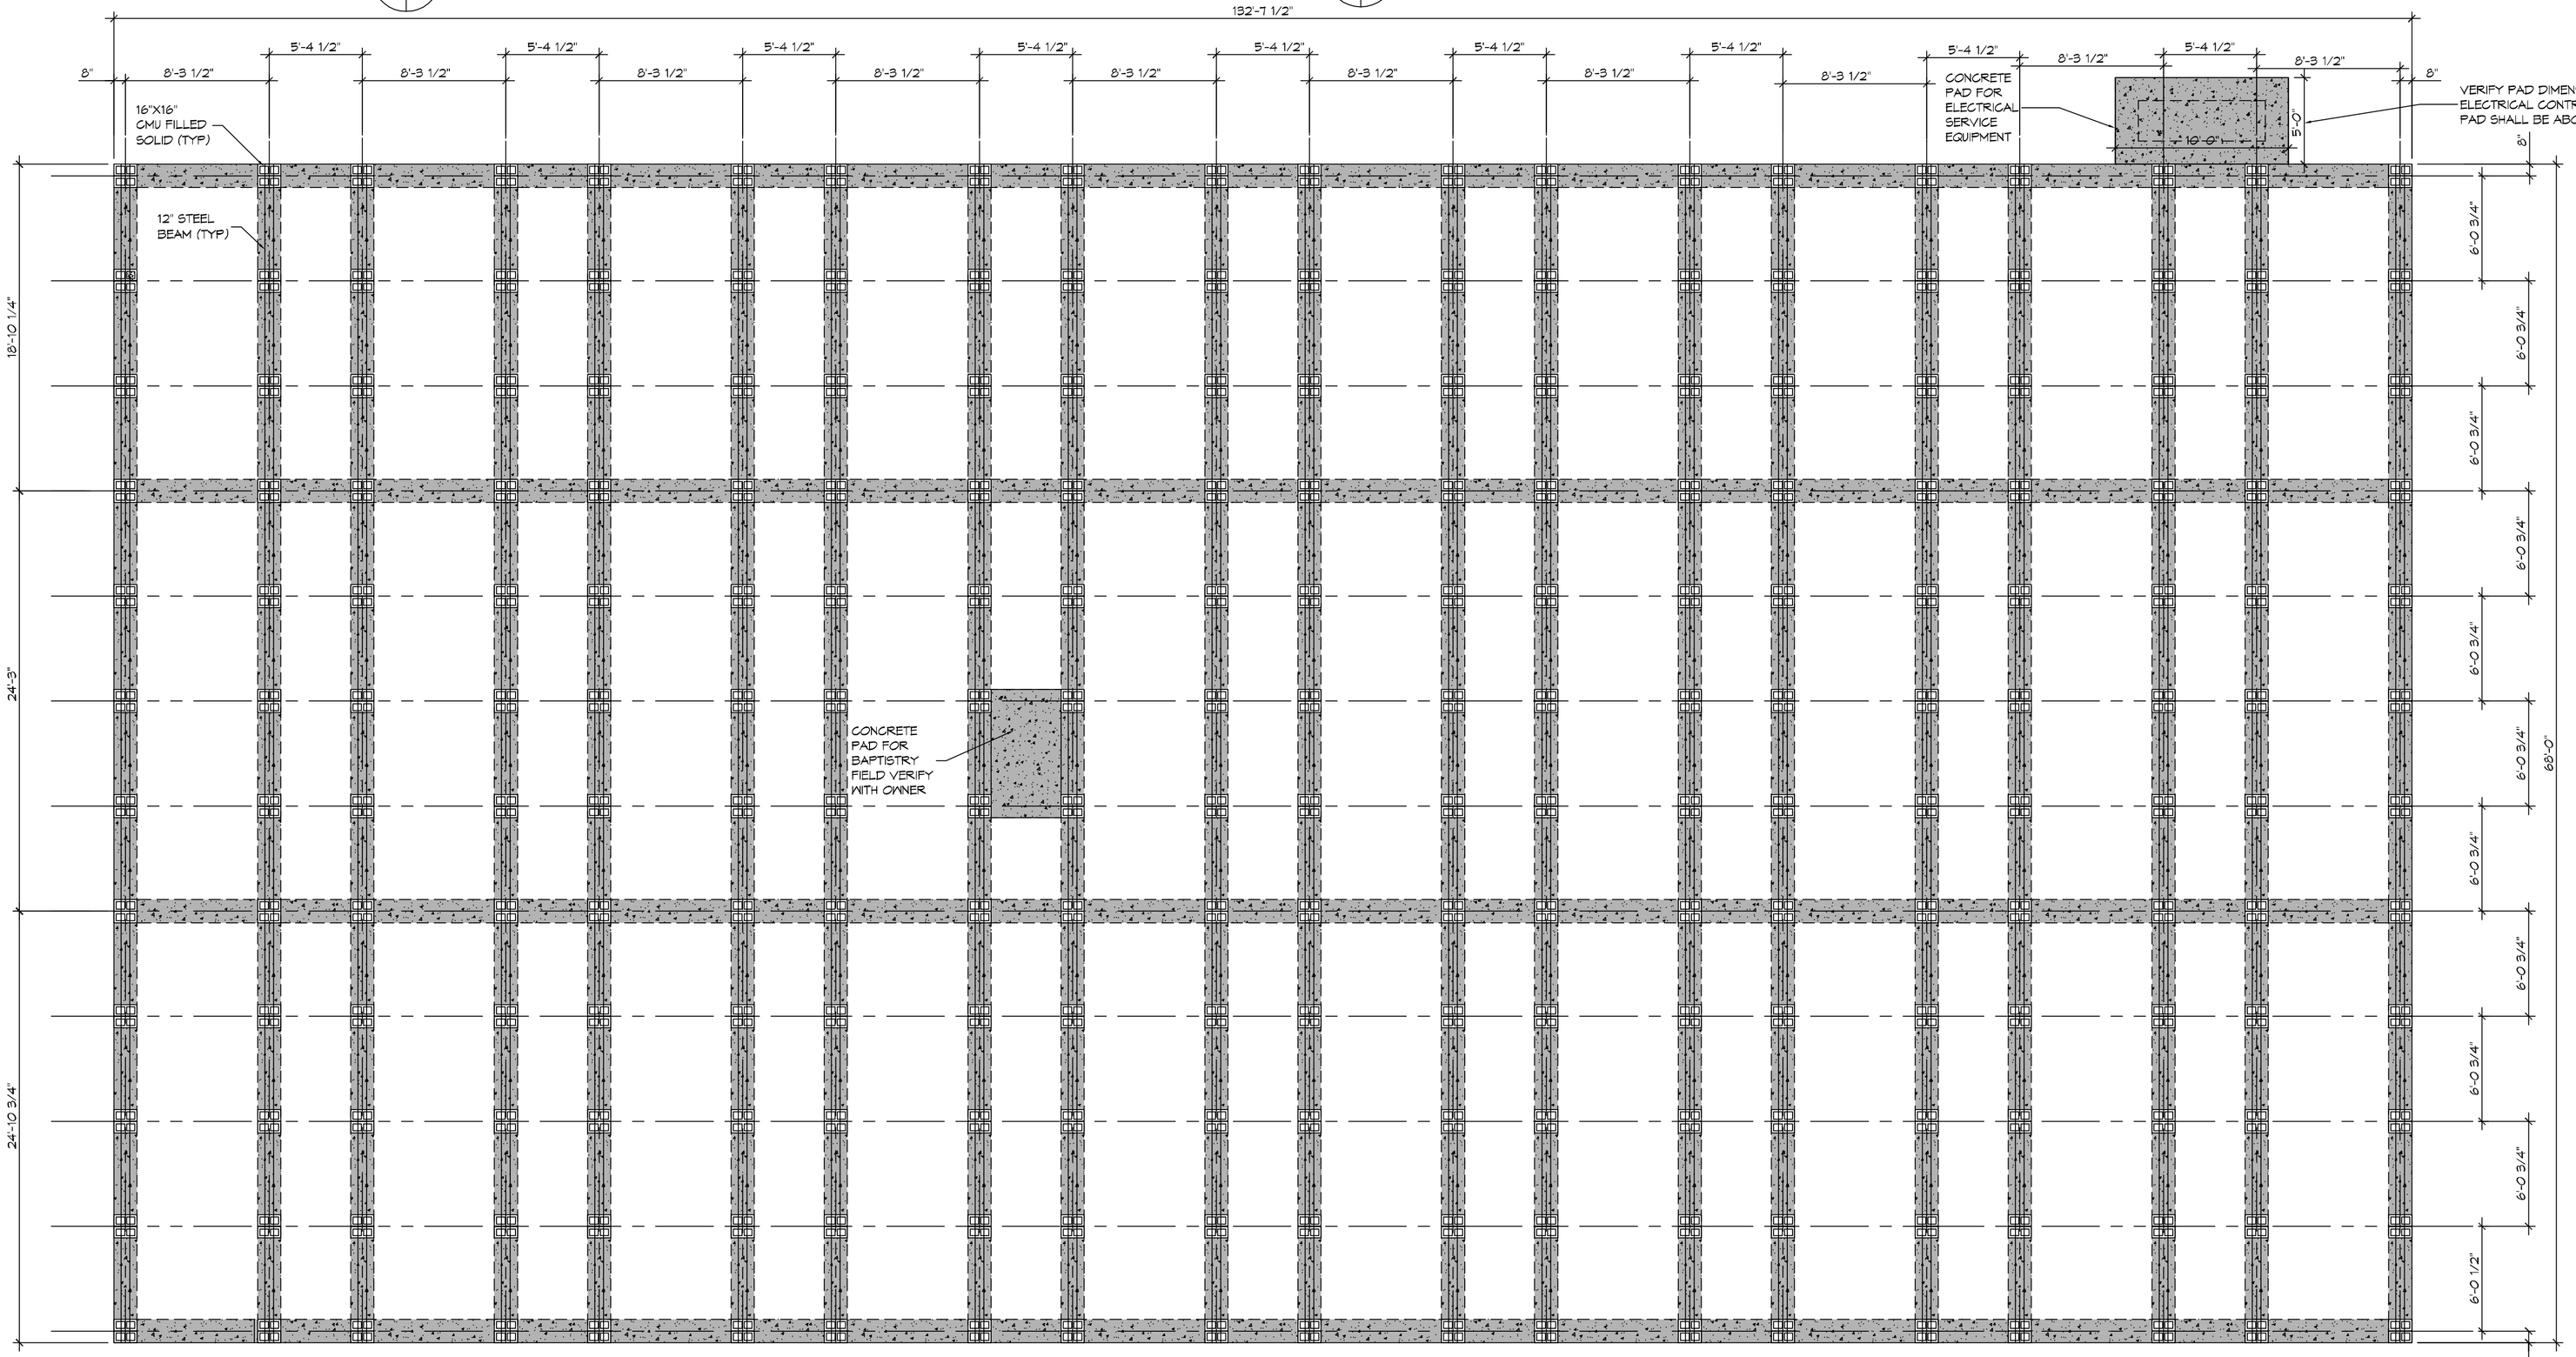

1 FOUNDATION PLAN
SCALE: 3/16" = 1'-0"

FOUNDATION PLAN

DAMMON ENGINEERING, INC.
LOUISIANA & MISSISSIPPI
www.dammonengineering.com
1456 Ole Spanish Trail
Slidell, LA 70458
PH: 985.649.5832 F: 985.641.5990
Chief Engineer: Brian Mistich, PE

REVISIONS

#	DESCRIPTION	DATE

CHRISTIAN LOVE CHURCH
3TTO LEGGETT ROAD
SLIDELL, LA 70460

JOB No:	2295	DATE:	9/15/2017
DRAWN BY:	C+D	CHECKED BY:	BAM

The architectural drawings and specifications, including but not limited to these plans, are instruments of service for this project, and are the property of the architect whether the project for which they are made has been executed or not. The visual contacts with these plans shall constitute prima facie evidence of the acceptance of these restrictions. They are not to be changed or copied in any form or manner whatsoever, nor are they to be assigned to any third party, without first obtaining the expressed written permission and consent of the architect.

SHEET TITLE:
FOUNDATION PLAN

DRAWING NUMBER:
S101

SHEET No: 5 of 15