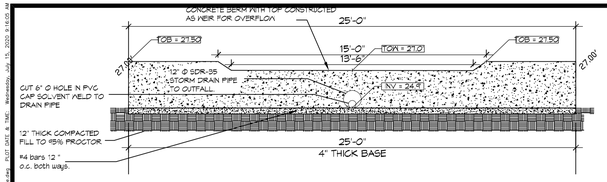

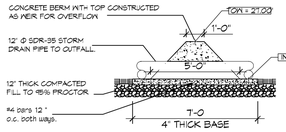

FILL CALCS
74.05 s.f. (Section B) x 52.75 ' (Section A) = 3,906 c.f.
36.35 s.f. (Section A) x 93.50 ' (Section B) = 3,399 c.f.
Average Fill Calcs = 3,653 c.f.

RE-SHAPE EXISTING 25' SWALE
3 sections of swale average 3.95 s.f. x 183 linear ft long
Average Fill Calc for Swale = 723 c.f.

(NOTE: ALL SIDEWALKS and DRIVES ARE LEVEL WITH EXISTING GRADES)

Fill Total = 4,376 c.f.

SWALE BETWEEN BUILDING CUT CALCS
AVERAGE AREA = 1.76 s.f. & 1.57 s.f. = 1.67 s.f.
LENGTH OF SWALE = 133 ft
Volume of SWALE CUT = 222 c.f.

RE-SHAPE EXISTING 25' SWALE CUT CALCS
3 sections of swale average 4.95 s.f. x 183 linear ft long
Average Fill Calc for Swale = 906 c.f.

WOODED AREA CUT CALCS
The area to be cut is (138.7ft x 53.5ft) x 0.50 ft depth = 3,710 c.f.

CUT Totals : 4,838 c.f.

GENERAL SITE DRAINAGE NOTES

1. REMOVE DEBRIS AND CLEAN BOTTOM OF EXISTING SWELL.
2. ALL ELEVATIONS SHOWN ARE M.S.L. AND ARE PLUS OR MINUS
3. FIELD VERIFY ALL ELEVATIONS AND AND DRAINAGE SYSTEM PLACEMENT PRIOR TO START OF WORK.

SITE DRAINAGE LEGEND

TG=100.0
INV=100.0 — TOP OF GRATE / INVERT OF PIPE
ST ST ST — NEW SUBSURFACE DRAINAGE PIPE
DRAINAGE FLOW DIRECTION ARROW
AREA OF DETAINED RAINWATER

D SECTION
SCALE: NTS

C SECTION
SCALE: NTS

TYPICAL RESHAPED SWALE FOR DETENTION

4 DETAIL
SCALE: NTS

BERM & WEIR

NO NET FILL CALCULATIONS

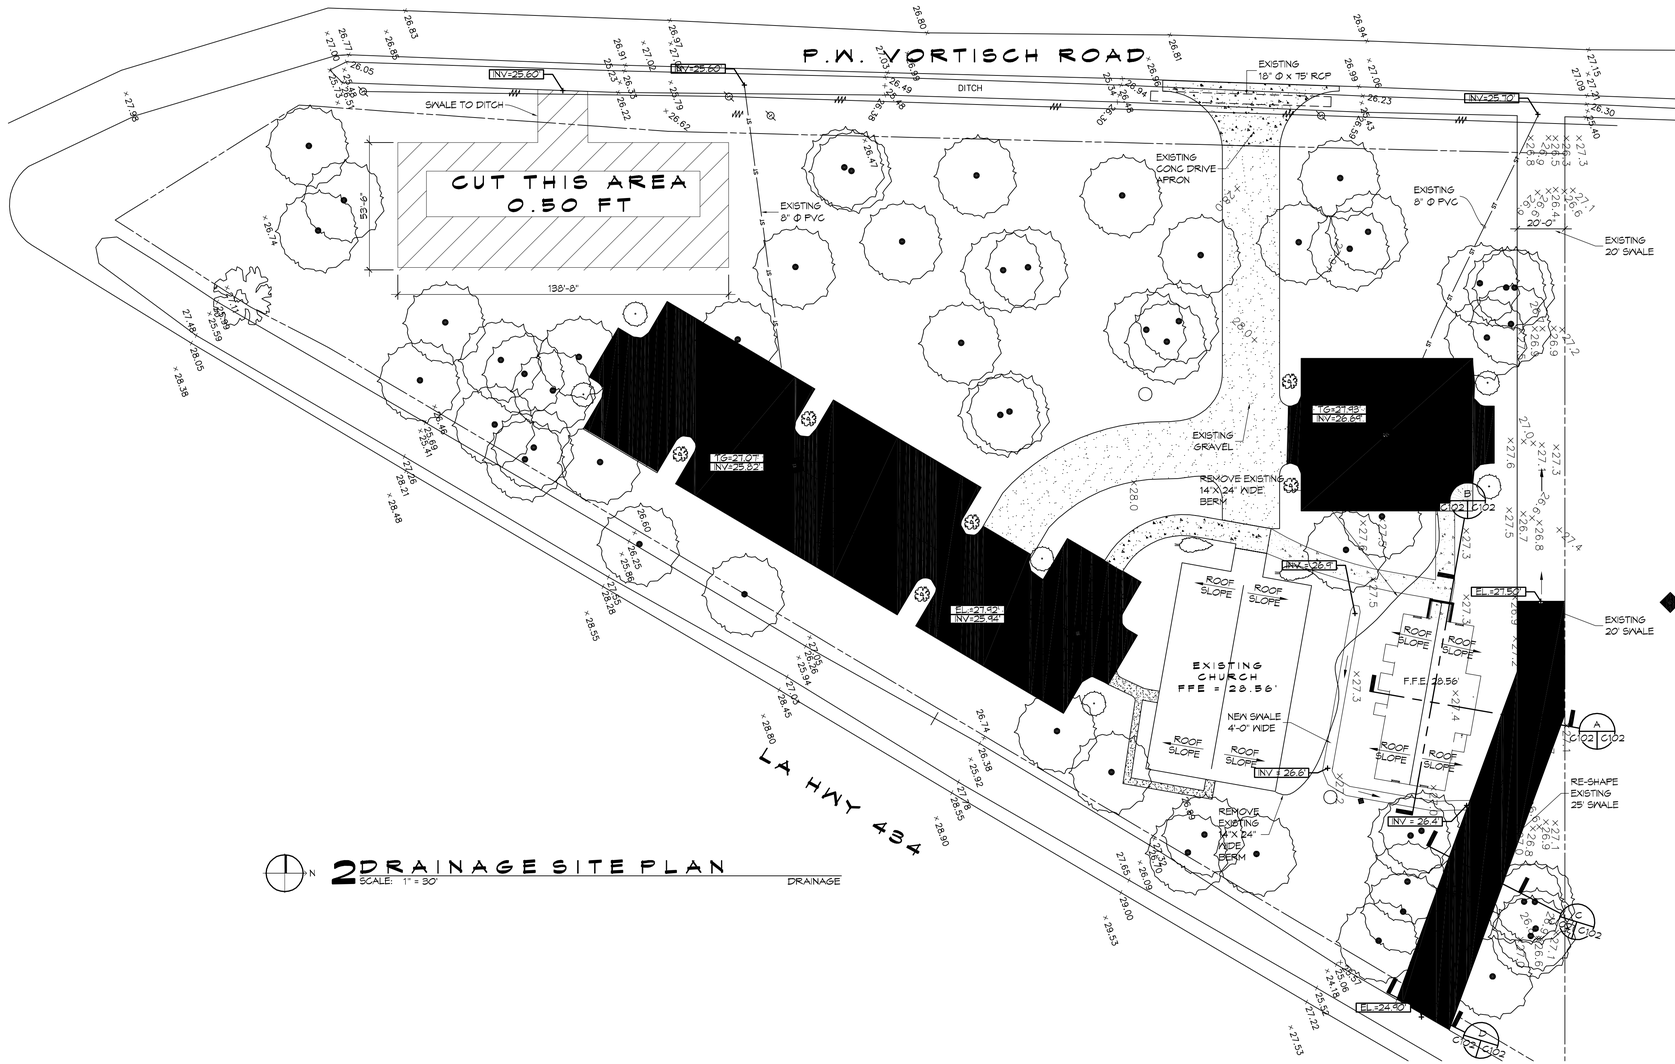

2 DRAINAGE SITE PLAN
SCALE: 1" = 30'

DRAINAGE

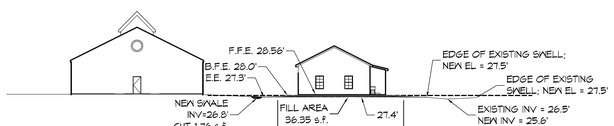

A SECTION
SCALE: NTS

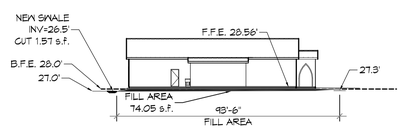

B SECTION
SCALE: NTS

STORM WATER RUN-OFF CALCULATIONS

OUR LADY OF FATIMA
66110 VORTISCH ROAD
LACOMBE, LOUISIANA

Drainage Calculations - Modified Rational Method, LDOTD Hydraulics Manual
Predevelopment Condition
25 Year Frequency

Q= CIA			Factor	Area, sf	Total
C	Undeveloped/Green Space		0.2	131,697	26339.4
	Gravel Surface		0.25	0	0
	Building/ Concrete Parking		0.95	0	0
				131,697	26339.4
	Weighted C Factor		0.20		
I	Hydraulic Length, L	210	feet		
	Slope, in %, S	0.4762	Slope Calc=		0.004762
	Runoff Coefficient, C	0.20			
	Time of Concentration	Tc	40.0	minutes	
		8.121071	8.172558	1.156672	
	I, Intensity from Region 1		4.51		
	D	0.681396			
	a	4.611			
	b	0.346			
	c	-0.798			
	Area, Acres	3.023			
	Q25 Flow, cfs	C*I*A	2.73	cfs	

Q25 Predev Flow **2.73 cfs**

10% Reduction **2.46 cfs**

OUR LADY OF FATIMA
66110 VORTISCH ROAD
LACOMBE, LOUISIANA

Drainage Calculations - Modified Rational Method, LDOTD Hydraulics Manual
Postdevelopment Condition
25 Year Frequency

Q= CIA			Factor	Area, sf	Total
C	Undeveloped/Green Space		0.2	95,400	19080.00
	Gravel Surface		0.25	24,350	6088.75
	Building/ Concrete Parking		0.85	11,938	11341.10
				131,697	36510.85
	Weighted C Factor		0.277		
I	Hydraulic Length, L	210	feet		
	Slope, in %, S	0.4762			0.004762
	Runoff Coefficient, C	0.277			
	Time of Concentration	Tc	28.3	minutes	
		8.121071	4.269534	1.156672	
	I, intensity from Region 1		5.42		
	D	0.470908			
	a	4.611			
	b	0.346			
	c	-0.798			
	Area, Acres	3.023			
	Q25 Flow, cfs	C*I*A	4.54	cfs	

Q25 Postdev Flow **4.54 cfs**

Q25 Allowable Flow- Undeveloped Flow = **2.46 cfs**

OUR LADY OF FATIMA
66110 VORTISCH ROAD
LACOMBE, LOUISIANA

Drainage Calculations - Modified Rational Method, LDOTD Hydraulics Manual
Storage Requirements for a 25 Year Frequency Storm Event

i = a/(D + b) ^c
q = D x A x C

Max Storage Volume= (D x q) - (.5 x Q25 Allowable Flow x (D + Tc)

Storm Duration (D)	Time	i	q, cfs	Max. Storage Volume, cf	Max. Storage Volume, ac-ft
10	min	7.86	6.59	1,133	0.026
20	min	6.28	5.26	2,759	0.063
30	min	5.27	4.42	3,656	0.084
40	min	4.56	3.83	4,154	0.095
50	min	4.04	3.39	4,399	0.101
60	min	3.64	3.05	4,474	0.103
70	min	3.31	2.78	4,427	0.102
80	min	3.05	2.56	4,290	0.098
90	min	2.83	2.37	4,083	0.094
100	min	2.64	2.21	3,821	0.088

Storage Volume, Cubic Feet
25 Year Storm

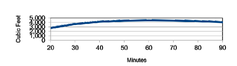

OUR LADY OF FATIMA
66110 VORTISCH ROAD
LACOMBE, LOUISIANA

Detention Area : Storage detention required = **4,474 c.f.**

Thoro are 3 parking lots that are 64 ft wide and have an aggregate length of 333 ft; the parking lot edges are 0.2 ft above the TOG in those areas. The detention calculations are based on the area of a triangle (0.5xbxh) where 0.2 ft is divided by 2 = 0.1 ft depth
333 ft.long
64 ft wide
0.1 ft depth
2131.2 cubic feet of detention

Swale Detained water surface elevation = 27.00 ft

Three different cross sections were evaluated for the new swale to detain rainwater up to the water surface elevation of 27.0 ft; beginning, middle and end of swale. The average area of these sections are 10.21 s.f. The length of swale to be used for detention is 183 ft.
55.21 s.f.
183 linear ft
2966.43 cubic feet of detention
Total detention provided = **5,098 c.f of water which exceeds the detention required.**

OUR LADY OF FATIMA
66110 VORTISCH ROAD
LACOMBE, LOUISIANA

Discharge End Area Calculations Q=cA(2gh)^1/2

Allowable Run Off, Q	2.46 CFS	per pipe
Friction Factor, c	0.66	
Acceleration, g	32.2 ft/ft/sec	
Height above Invert, H ft	1.63 ft	
End Area, Sq ft	0.24	10.24558
Square Inches	35.22 "	
Diameter, Inches	6.70 "	

Use 6.5" Diameter Orifice Plate in Terminal CB

SINCE EACH DETENTION AREA DETAINS APPROXIMATELY 1/2 OF THE VOLUME, EACH AREA SHOULD HAVE AN ORIFACE 35.22 SQ INCHES / 2 = 17.61 SQ INCHES. THEREFORE THE DIAMETER CALCULATES TO 4.74" DIAMETER ORIFACE.

DAMMON ENGINEERING, INC.
LOUISIANA & MISSISSIPPI
www.dammonengineering.com
info@dammonengineering.com
PH: 985.649.5832
Chief Engineer: Brian Mistich, PE
554 Old Spanish Trail
Slidell, LA 70458

REVISIONS

#	DESCRIPTION	DATE

SEAL:

The plans, drawings, and specifications, in part and all preparation, represented thereby are instruments of service and shall remain the property of Dammon Engineering. They are not to be changed or copied in any form or manner whatsoever, nor are they to be assigned to any third party, without first obtaining the expressed written permission and consent of Dammon Engineering. Visual contact with these plans, drawings, and specifications shall constitute prima facie evidence of the acceptance of these restrictions.

MULTI PURPOSE BUILDING
OUR LADY OF FATIMA
66110 VORTISCH ROAD
LACOMBE, LOUISIANA 70445

JOB No:	2370
DATE:	07-15-2020
DRAWN BY:	CKD
CHECKED BY:	CKD

SHEET TITLE:
SITE PLAN - DRAINAGE

DRAWING NUMBER:
C102

SHEET No: 4 of 12