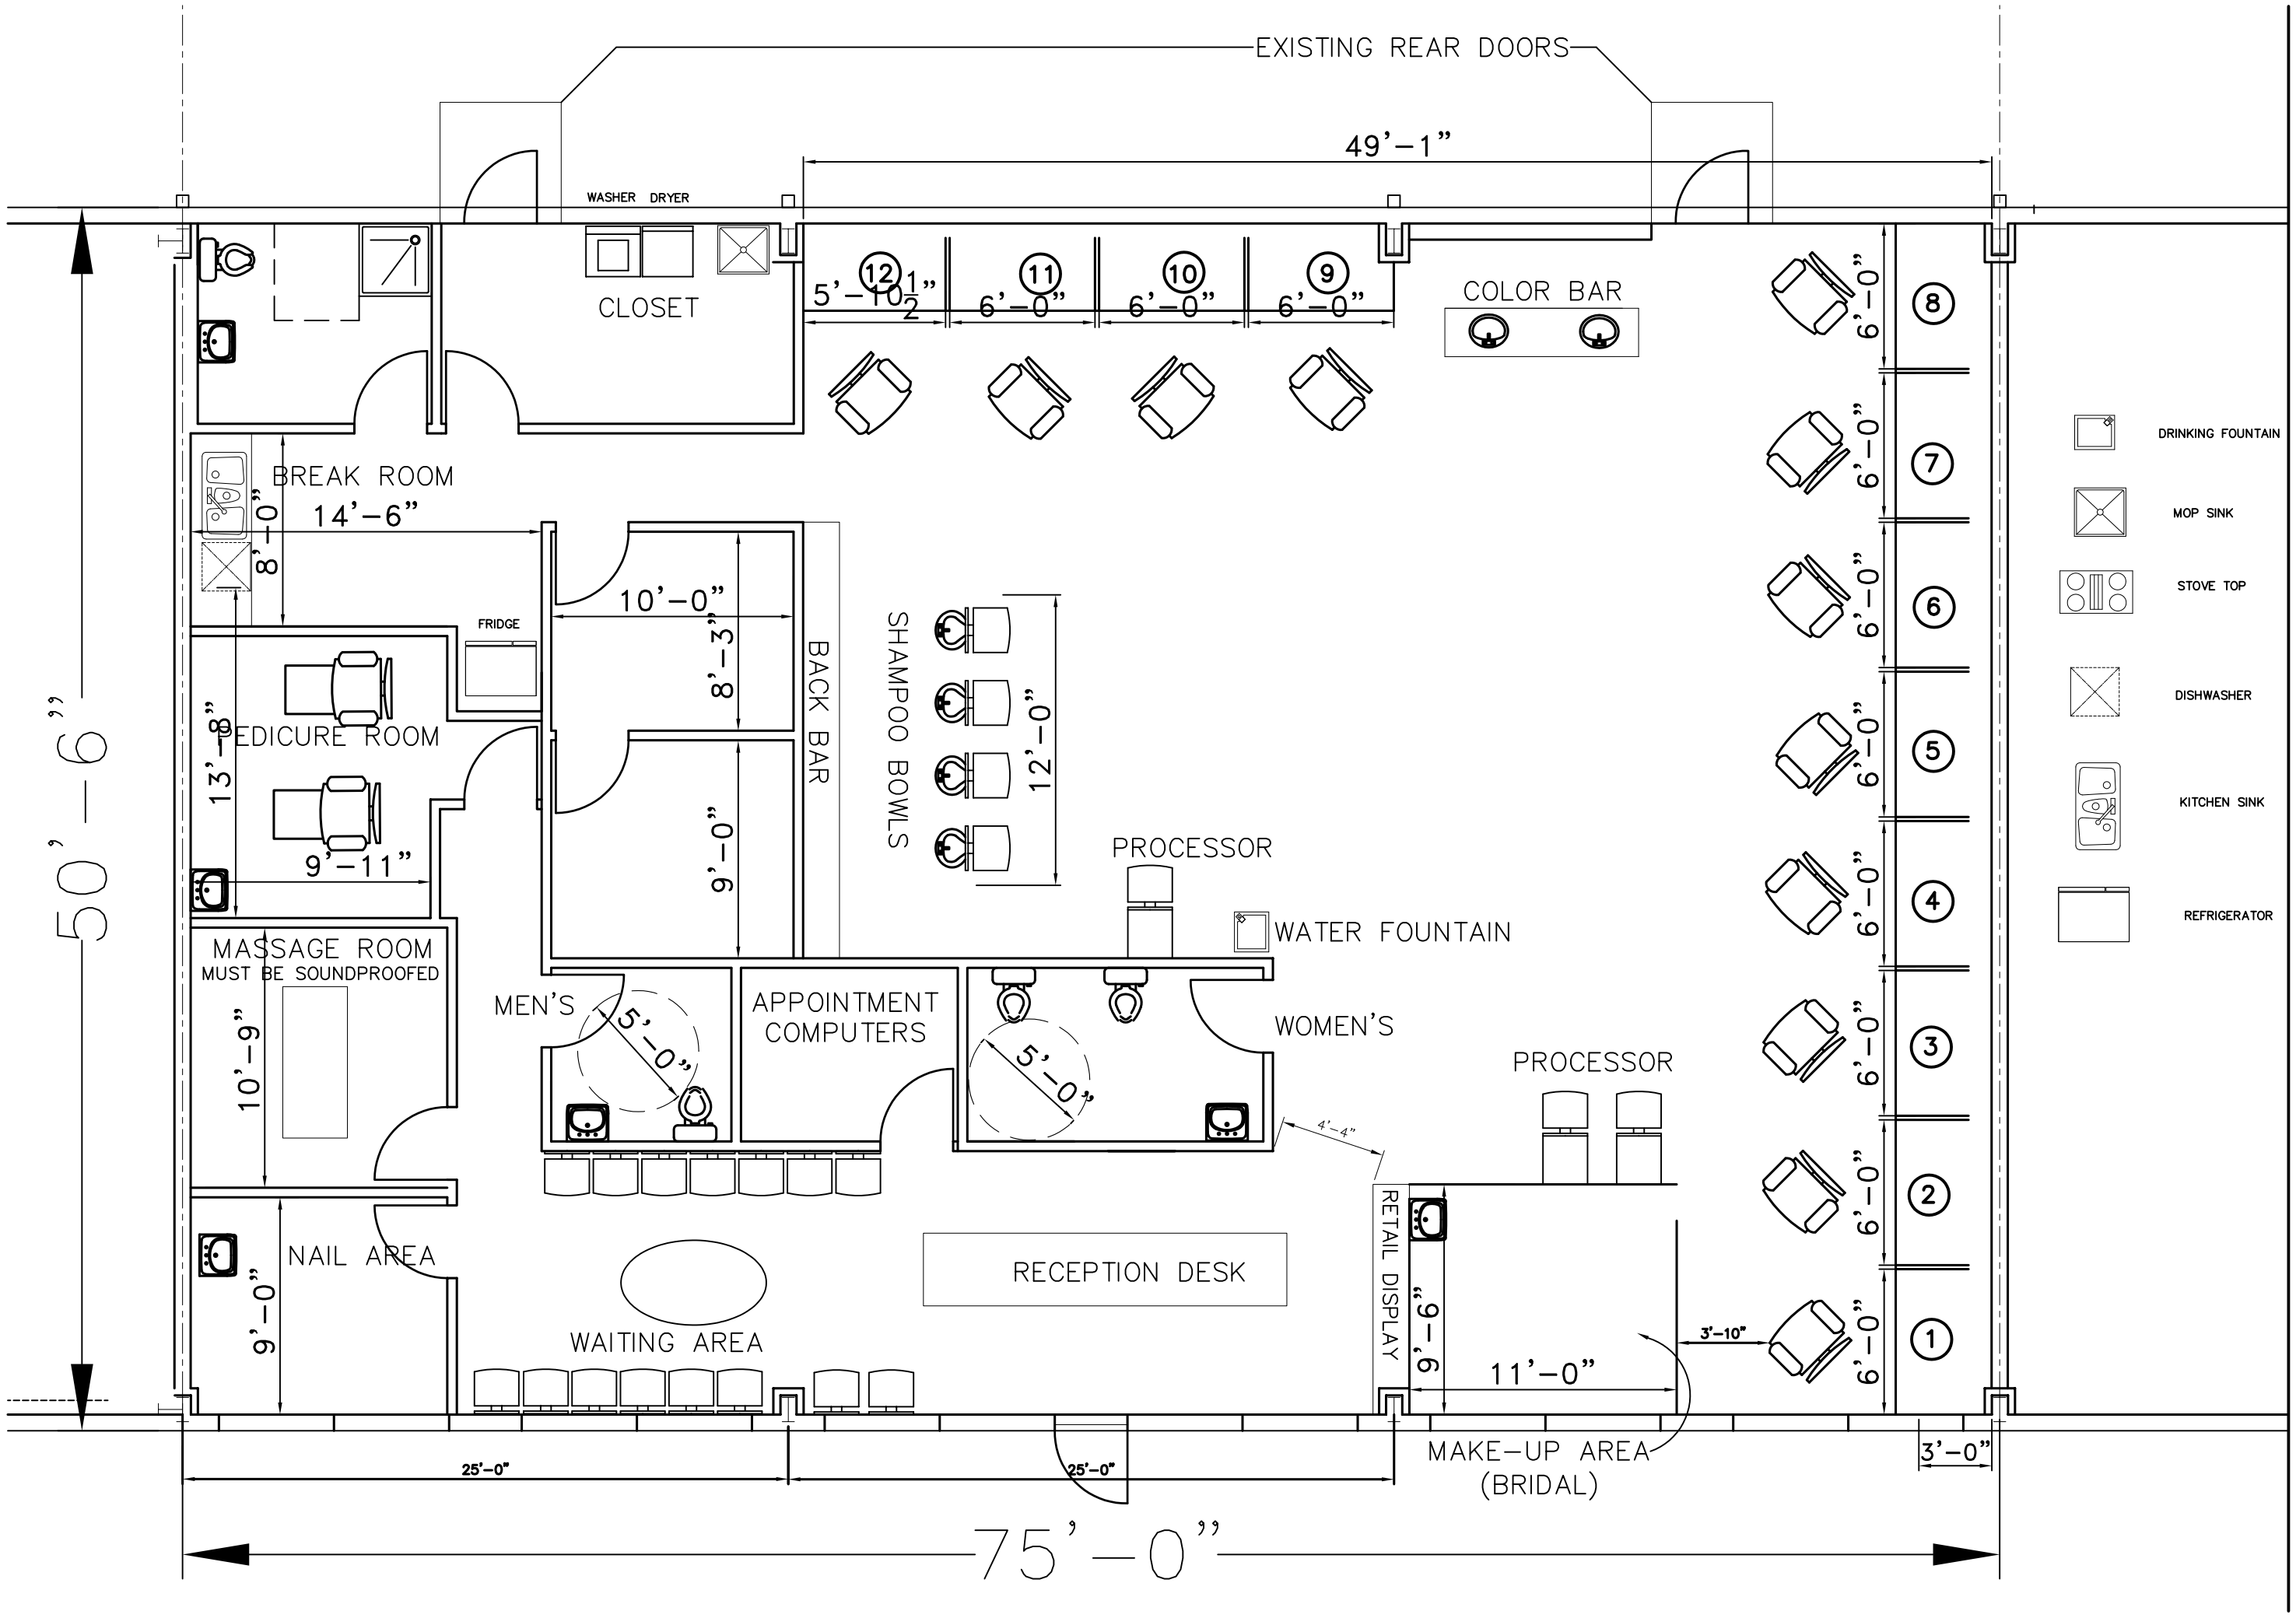
EXISTING REAR DOORS
49'-1"
WASHER DRYER
CLOSET
5'-10 1/2"
6'-0"
6'-0"
6'-0"
COLOR BAR
BREAK ROOM
14'-6"
8'-0"
FRIDGE
10'-0"
8'-3"
9'-0"
BACK BAR
SHAMPOO BOWLS
12'-0"
PEDICURE ROOM
13'-8"
9'-11"
PROCESSOR
WATER FOUNTAIN
MASSAGE ROOM
MUST BE SOUNDPROOFED
10'-9"
MEN'S
5'-0"
APPOINTMENT
COMPUTERS
5'-0"
WOMEN'S
PROCESSOR
4'-4"
NAIL AREA
9'-0"
WAITING AREA
RECEPTION DESK
RETAIL DISPLAY
9'-6"
11'-0"
3'-10"
MAKE-UP AREA
(BRIDAL)
3'-0"
25'-0"
25'-0"
75'-0"
50'-9"
6'-0"
DRINKING FOUNTAIN
MOP SINK
STOVE TOP
DISHWASHER
KITCHEN SINK
REFRIGERATOR