GENERAL NOTES

THE LOCATIONS OF UNDERGROUND UTILITIES AS SHOWN HEREON ARE BASED ON ABOVEGROUND STRUCTURES AND RECORD DRAWINGS PROVIDED THE SURVEYOR. LOCATIONS OF UNDERGROUND UTILITIES OR STRUCTURES MAY VARY FROM LOCATIONS SHOWN HEREON. ADDITIONAL BURIED UTILITIES OR STRUCTURES MAY BE ENCOUNTERED. NO EXCAVATIONS WERE MADE DURING THE PROGRESS OF THIS SURVEY TO LOCATE BURIED UTILITIES OR STRUCTURES.

I HAVE CONSULTED THE FLOOD INSURANCE RATE MAPS AND FOUND THIS PROPERTY IS IN A SPECIAL FLOOD HAZARD AREA.
F.I.R.M. COMMUNITY MAP NO. 220204 0010 C; DATED: 4/21/1999
FLOOD ZONE: AE; BASE FLOOD ELEVATION: 12.0'

N.G.V.D. = NATIONAL GEODETIC VERTICAL DATUM (1929); B.M. = BENCHMARK

T.B.M. = NAIL IN NORTH EDGE OF EAST HALL AVENUE AT THE MIDDLE OF LOT 1.
TAG No. 1337
EL. 10.12'

REFERENCES:
1.) SURVEY BY: J.V. BURKES & ASSOCIATES, INC.
SURVEY No. 1050410; DATED: 2/2/2005
2.) SURVEY BY: JOE ROACH
DATED: 7/1/1965

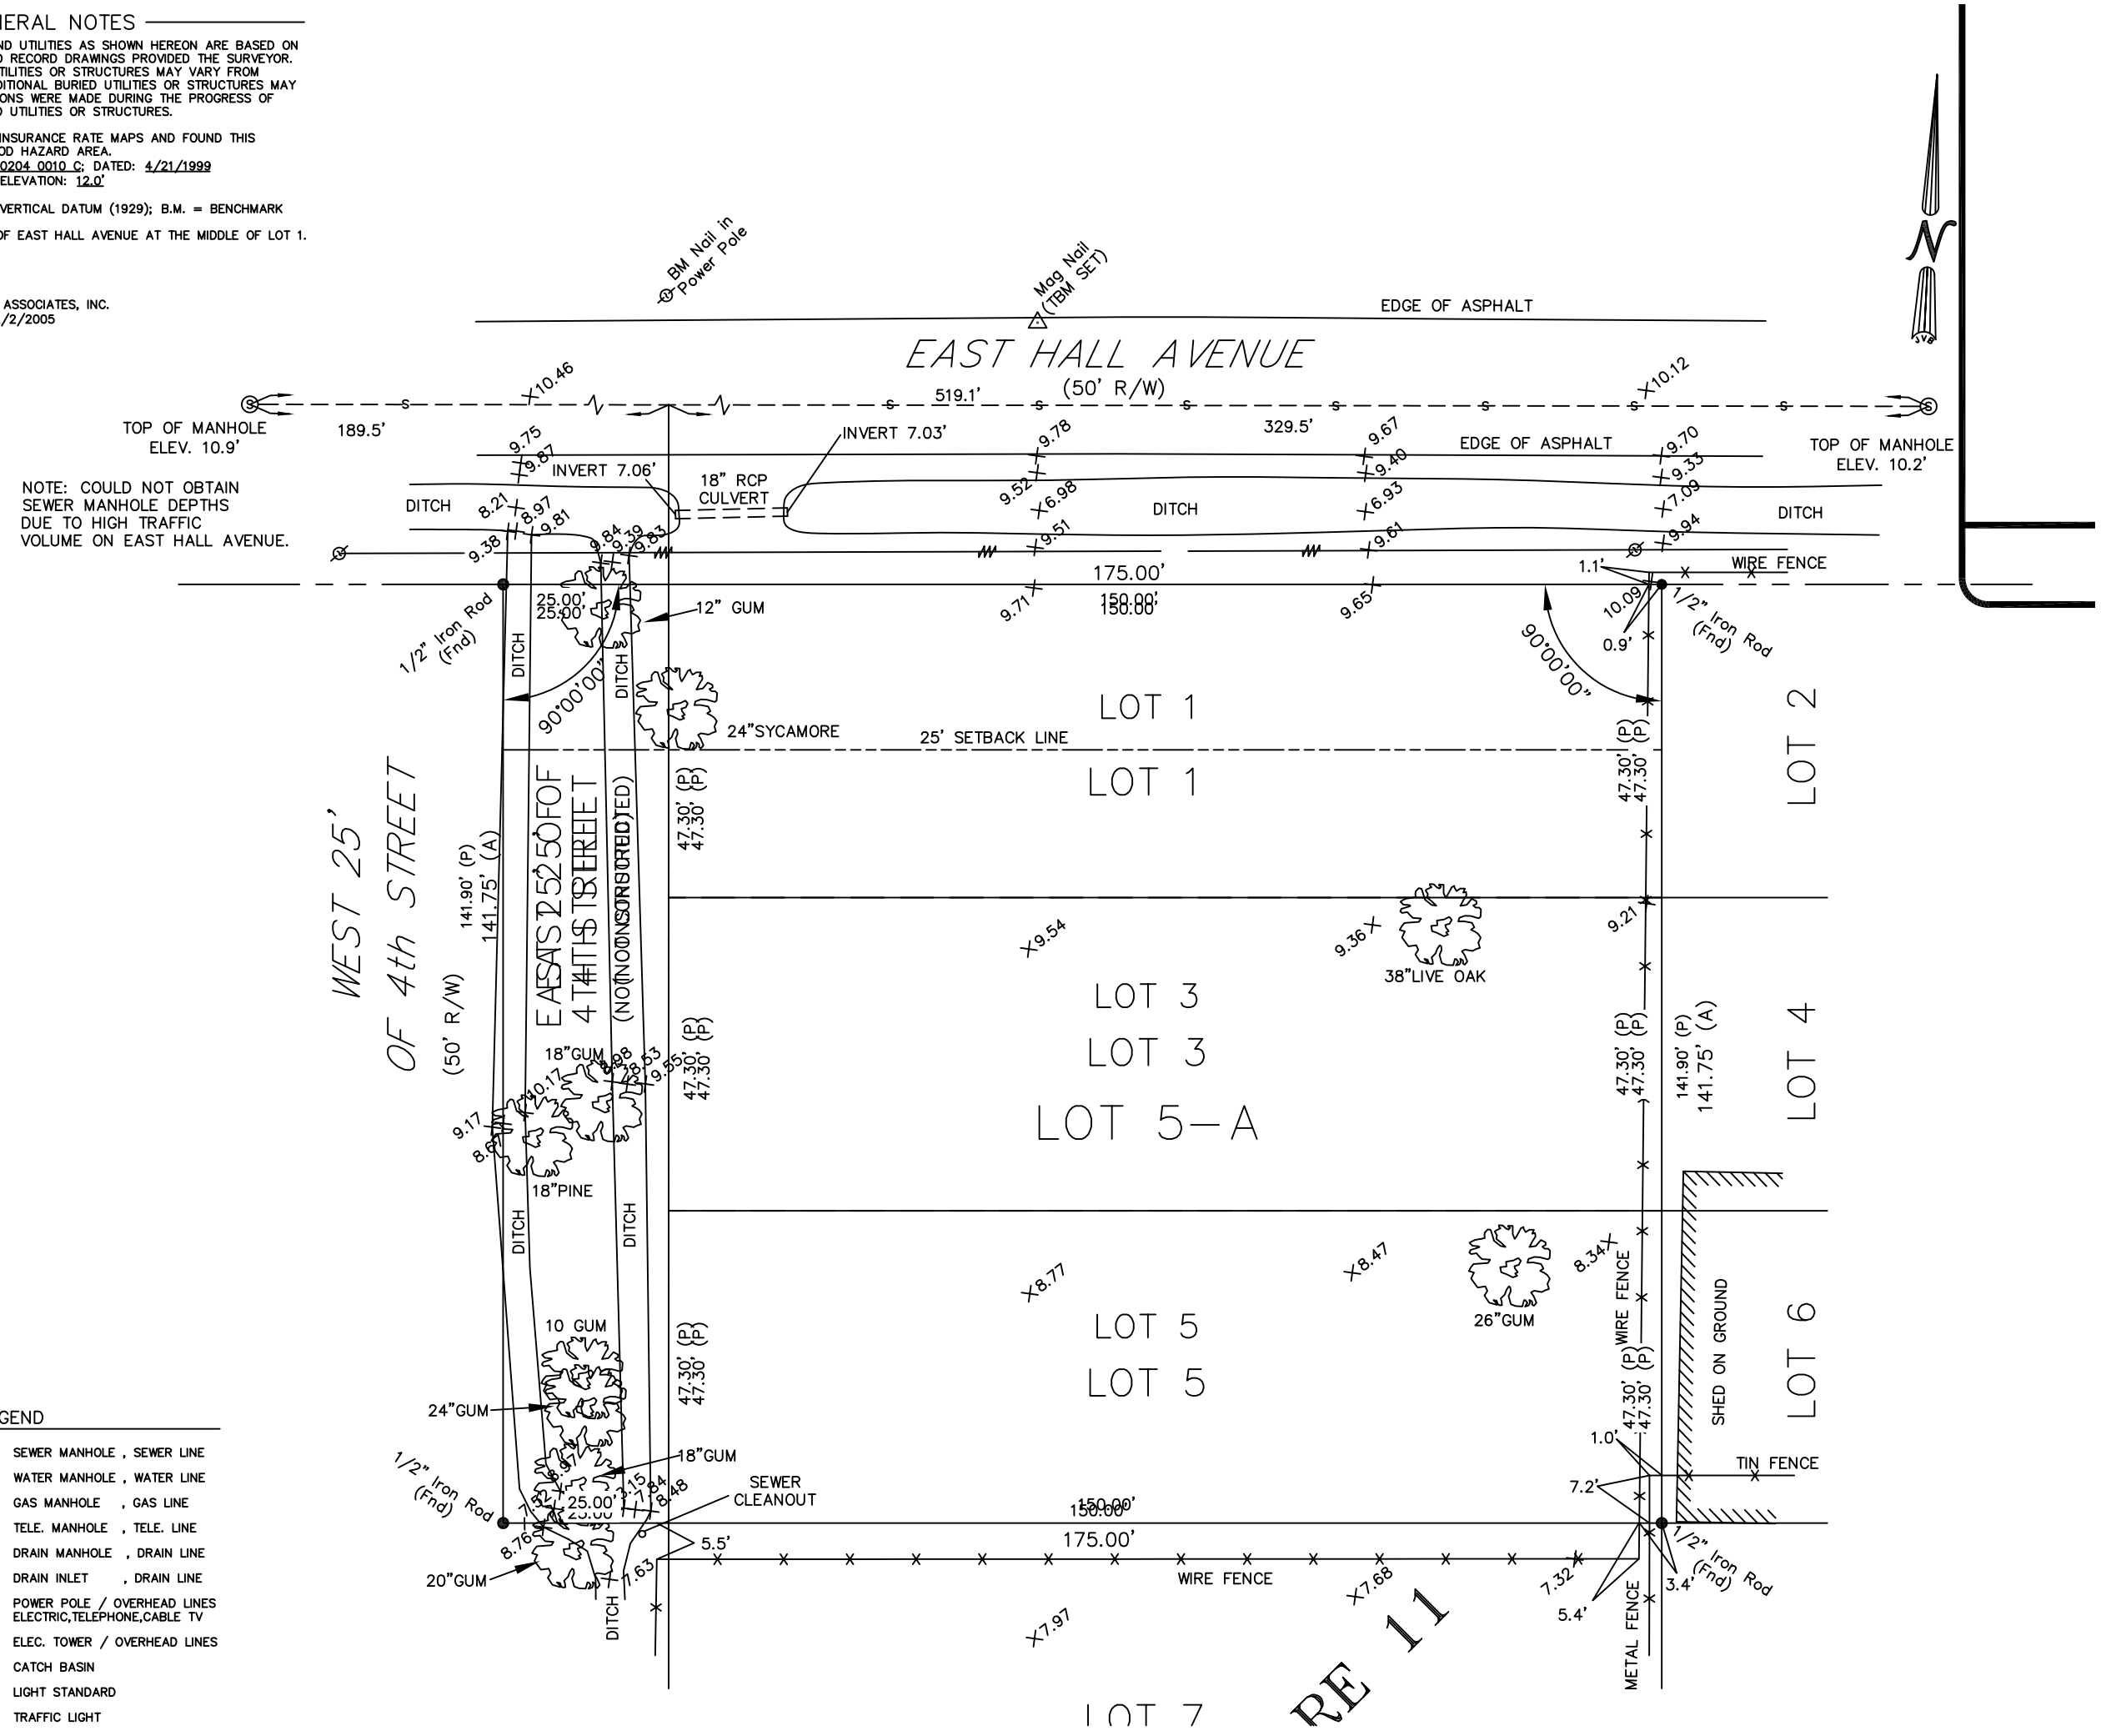

LEGEND

S — S	SEWER MANHOLE , SEWER LINE
W — W	WATER MANHOLE , WATER LINE
G — G	GAS MANHOLE , GAS LINE
T — T	TELE. MANHOLE , TELE. LINE
D — D	DRAIN MANHOLE , DRAIN LINE
D	DRAIN INLET , DRAIN LINE
E T TV	POWER POLE / OVERHEAD LINES ELECTRIC,TELEPHONE,CABLE TV
E T TV	ELEC. TOWER / OVERHEAD LINES
	CATCH BASIN
	LIGHT STANDARD
TRLT	TRAFFIC LIGHT