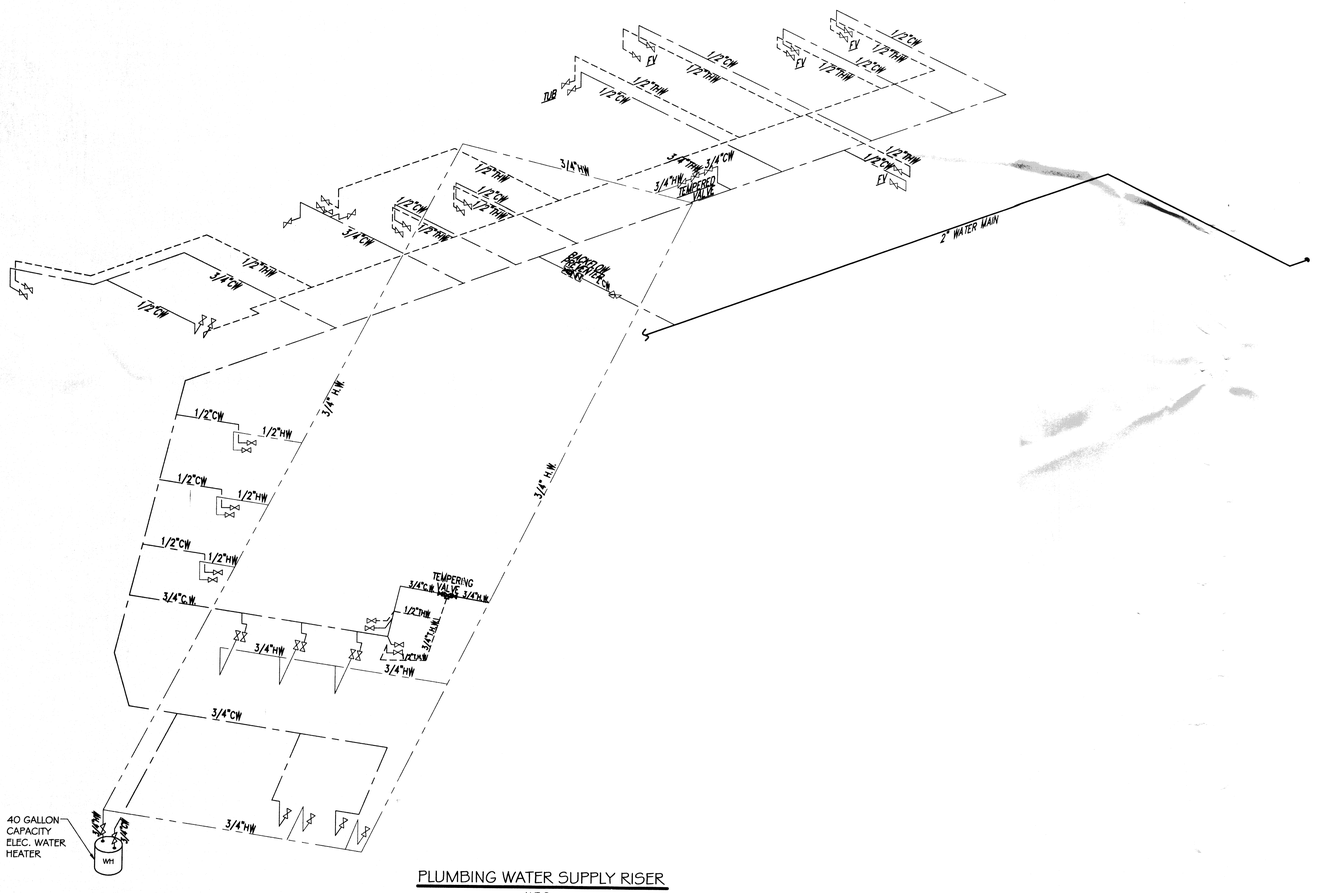

PLUMBING WATER SUPPLY RISER

N.T.S.

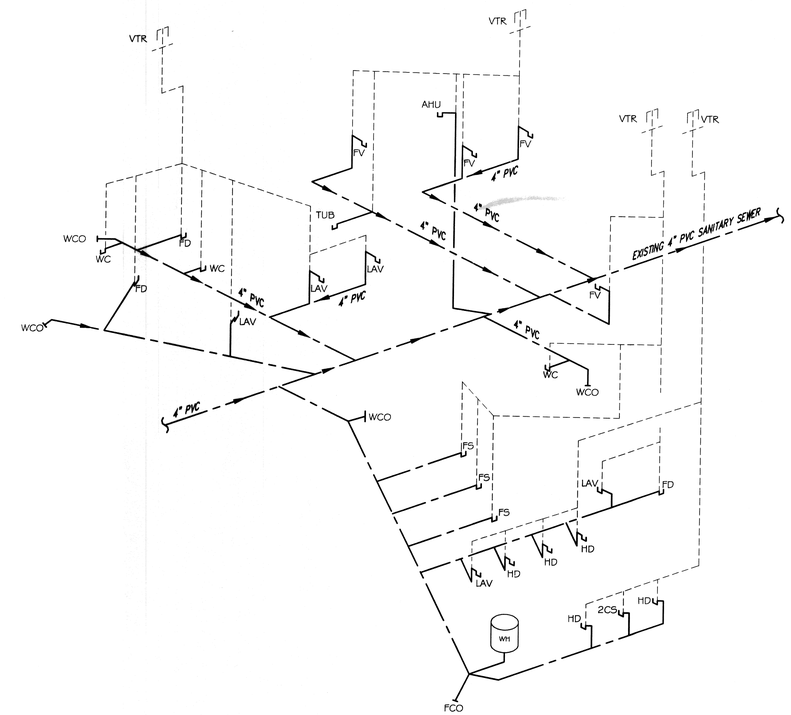

PLUMBING SANITARY RISER

N.T.S.

MAY 23 2013
433047
REVIEWED FOR
STATE FIRE MARSHAL
AS PER REVIEW LETTER
BY: JAMAR T. GARDNER

THIS PLAN IS DRAWN DIAGRAMMATICALLY
FIELD VERIFY PRIOR TO CONSTRUCTION

DAMMON
ENGINEERING, INC.
Architects & Engineers

dammoneng@bellsouth.net
PHONE: 985-641-5950
FAX: 985-641-5950

CHIEF ENGINEER: EMMETT DAMMON, P.E.
CHIEF ARCHITECT: KEVIN KINCHEN
554 OLD SPANISH TRAIL
SLIDELL, LA 70458

The above drawings and specifications, designs and plans are the property of Dammon Engineering, and no rights to construction with any work or project color plans and specifications shall be given or loaned to any person not authorized without written consent of Dammon Engineering. Dammon Engineering assumes no responsibility for any construction that constitutes conversion of specifications or plans without written consent.

WOODHOUSE SPA

THE HIGH GROVES APARTMENTS
BATON ROUGE, LA

JOB No:	2163	DATE:	2/4/2013
DRAWN BY:	JCT	CHECKED BY:	KJK

#	DESCRIPTION	DATE
	REVISIONS	

STATE OF LOUISIANA
BRIAN A. MISTICH
LICENSE No. 30187
PROFESSIONAL ENGINEER
IN
MECHANICAL ENGINEERING
5/15/2013

PLUMBING RISER DIAGRAMS

SHEET No: 15 of 15

P-4