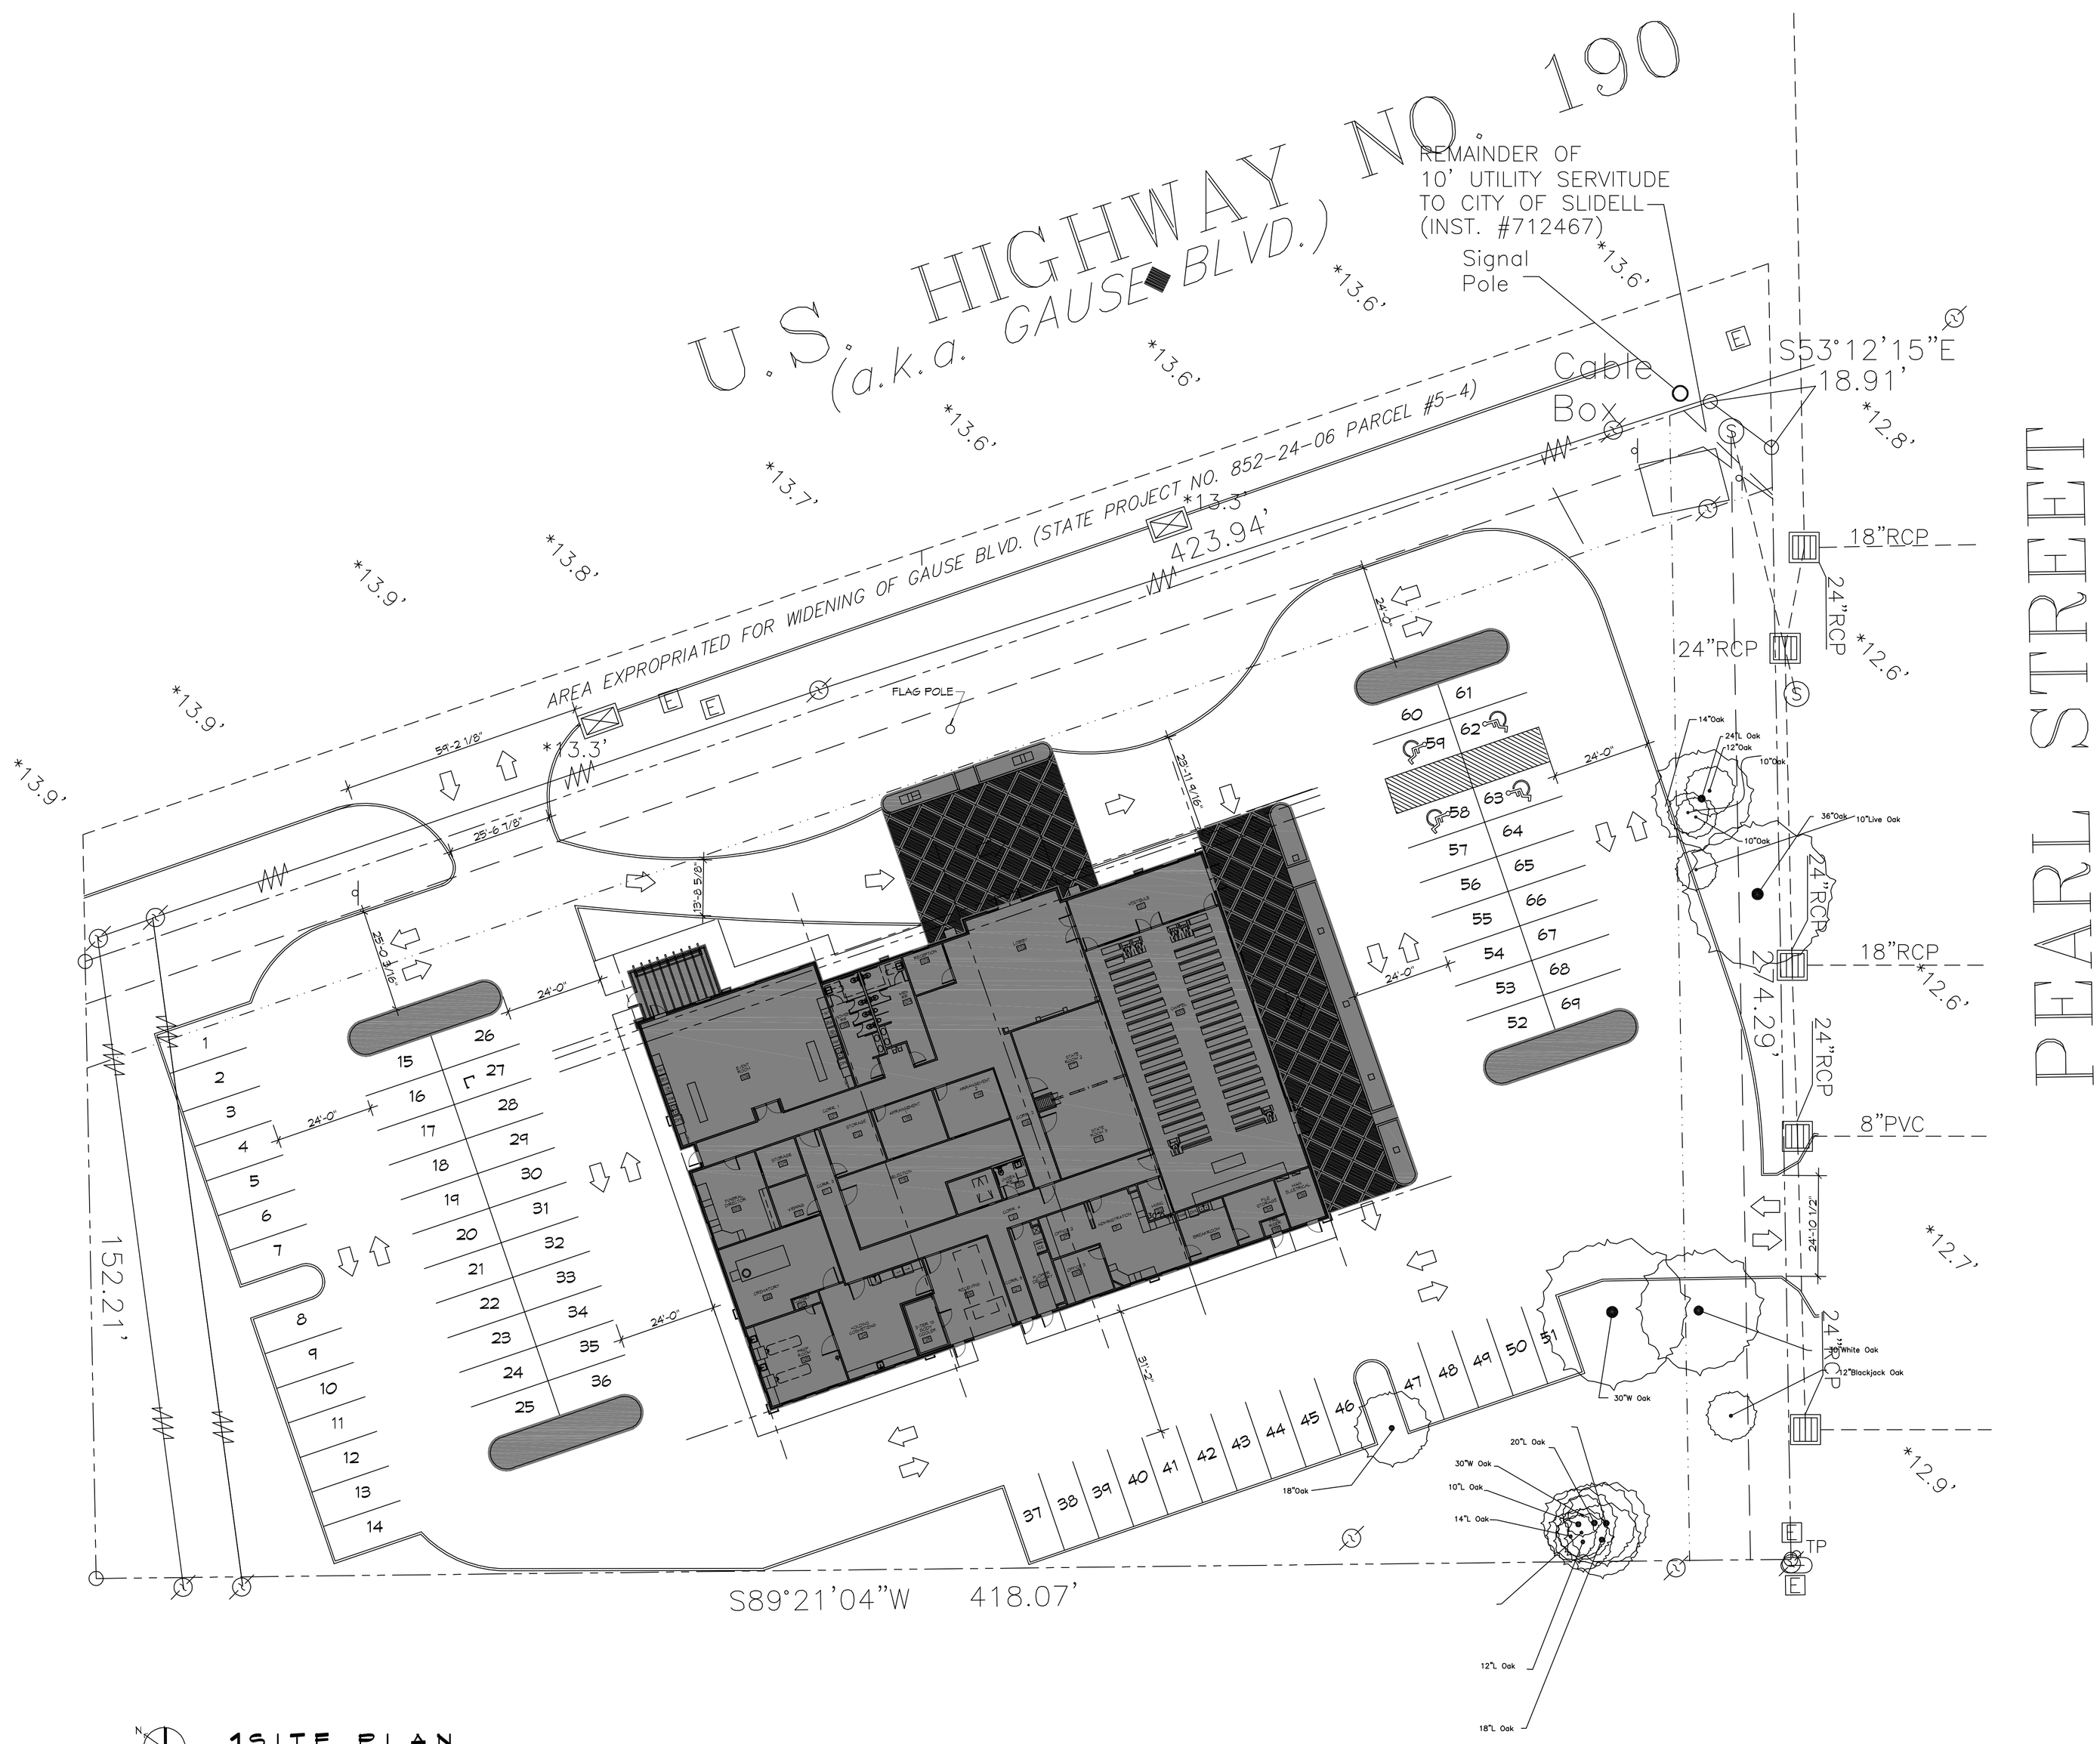

1 SITE PLAN
SCALE: 1" = 20'-0"

PLANNING

ZONED - C4 HIGHWAY COMMERCIAL

PARKING REQUIREMENTS

1 SPACE FOR EACH 5 SEATS IN THE MAIN AUDITORIUM OR 64 SQUARE FEET WHERE THERE ARE NO SEATS.

BUILDING ELEVATION

BASE FLOOD ELEVATION = N/A
FINISHED FLOOR ELEVATION = TBD

FLOOD ZONE

ZONE "C"

DAMMON ENGINEERING, INC.
LOUISIANA & MISSISSIPPI
www.dammonengineering.com
info@dammonengineering.com
PH: 985.649.5832
Chief Engineer: Brian Mistich, PE
554 Old Spanish Trail
Slidell, LA 70458

REVISIONS

#	DESCRIPTION	DATE

SEAL:

NEW FUNERAL HOME
2081 GAUSE BLVD E
SLIDELL, LA 70461

JOB No: 2938 DATE: 09-19-2018
DRAWN BY: CAD CHECKED BY: CAD

SHEET TITLE:
SITE PLAN WITH SURVEY

DRAWING NUMBER:
C100

SHEET No: 1 of # 7