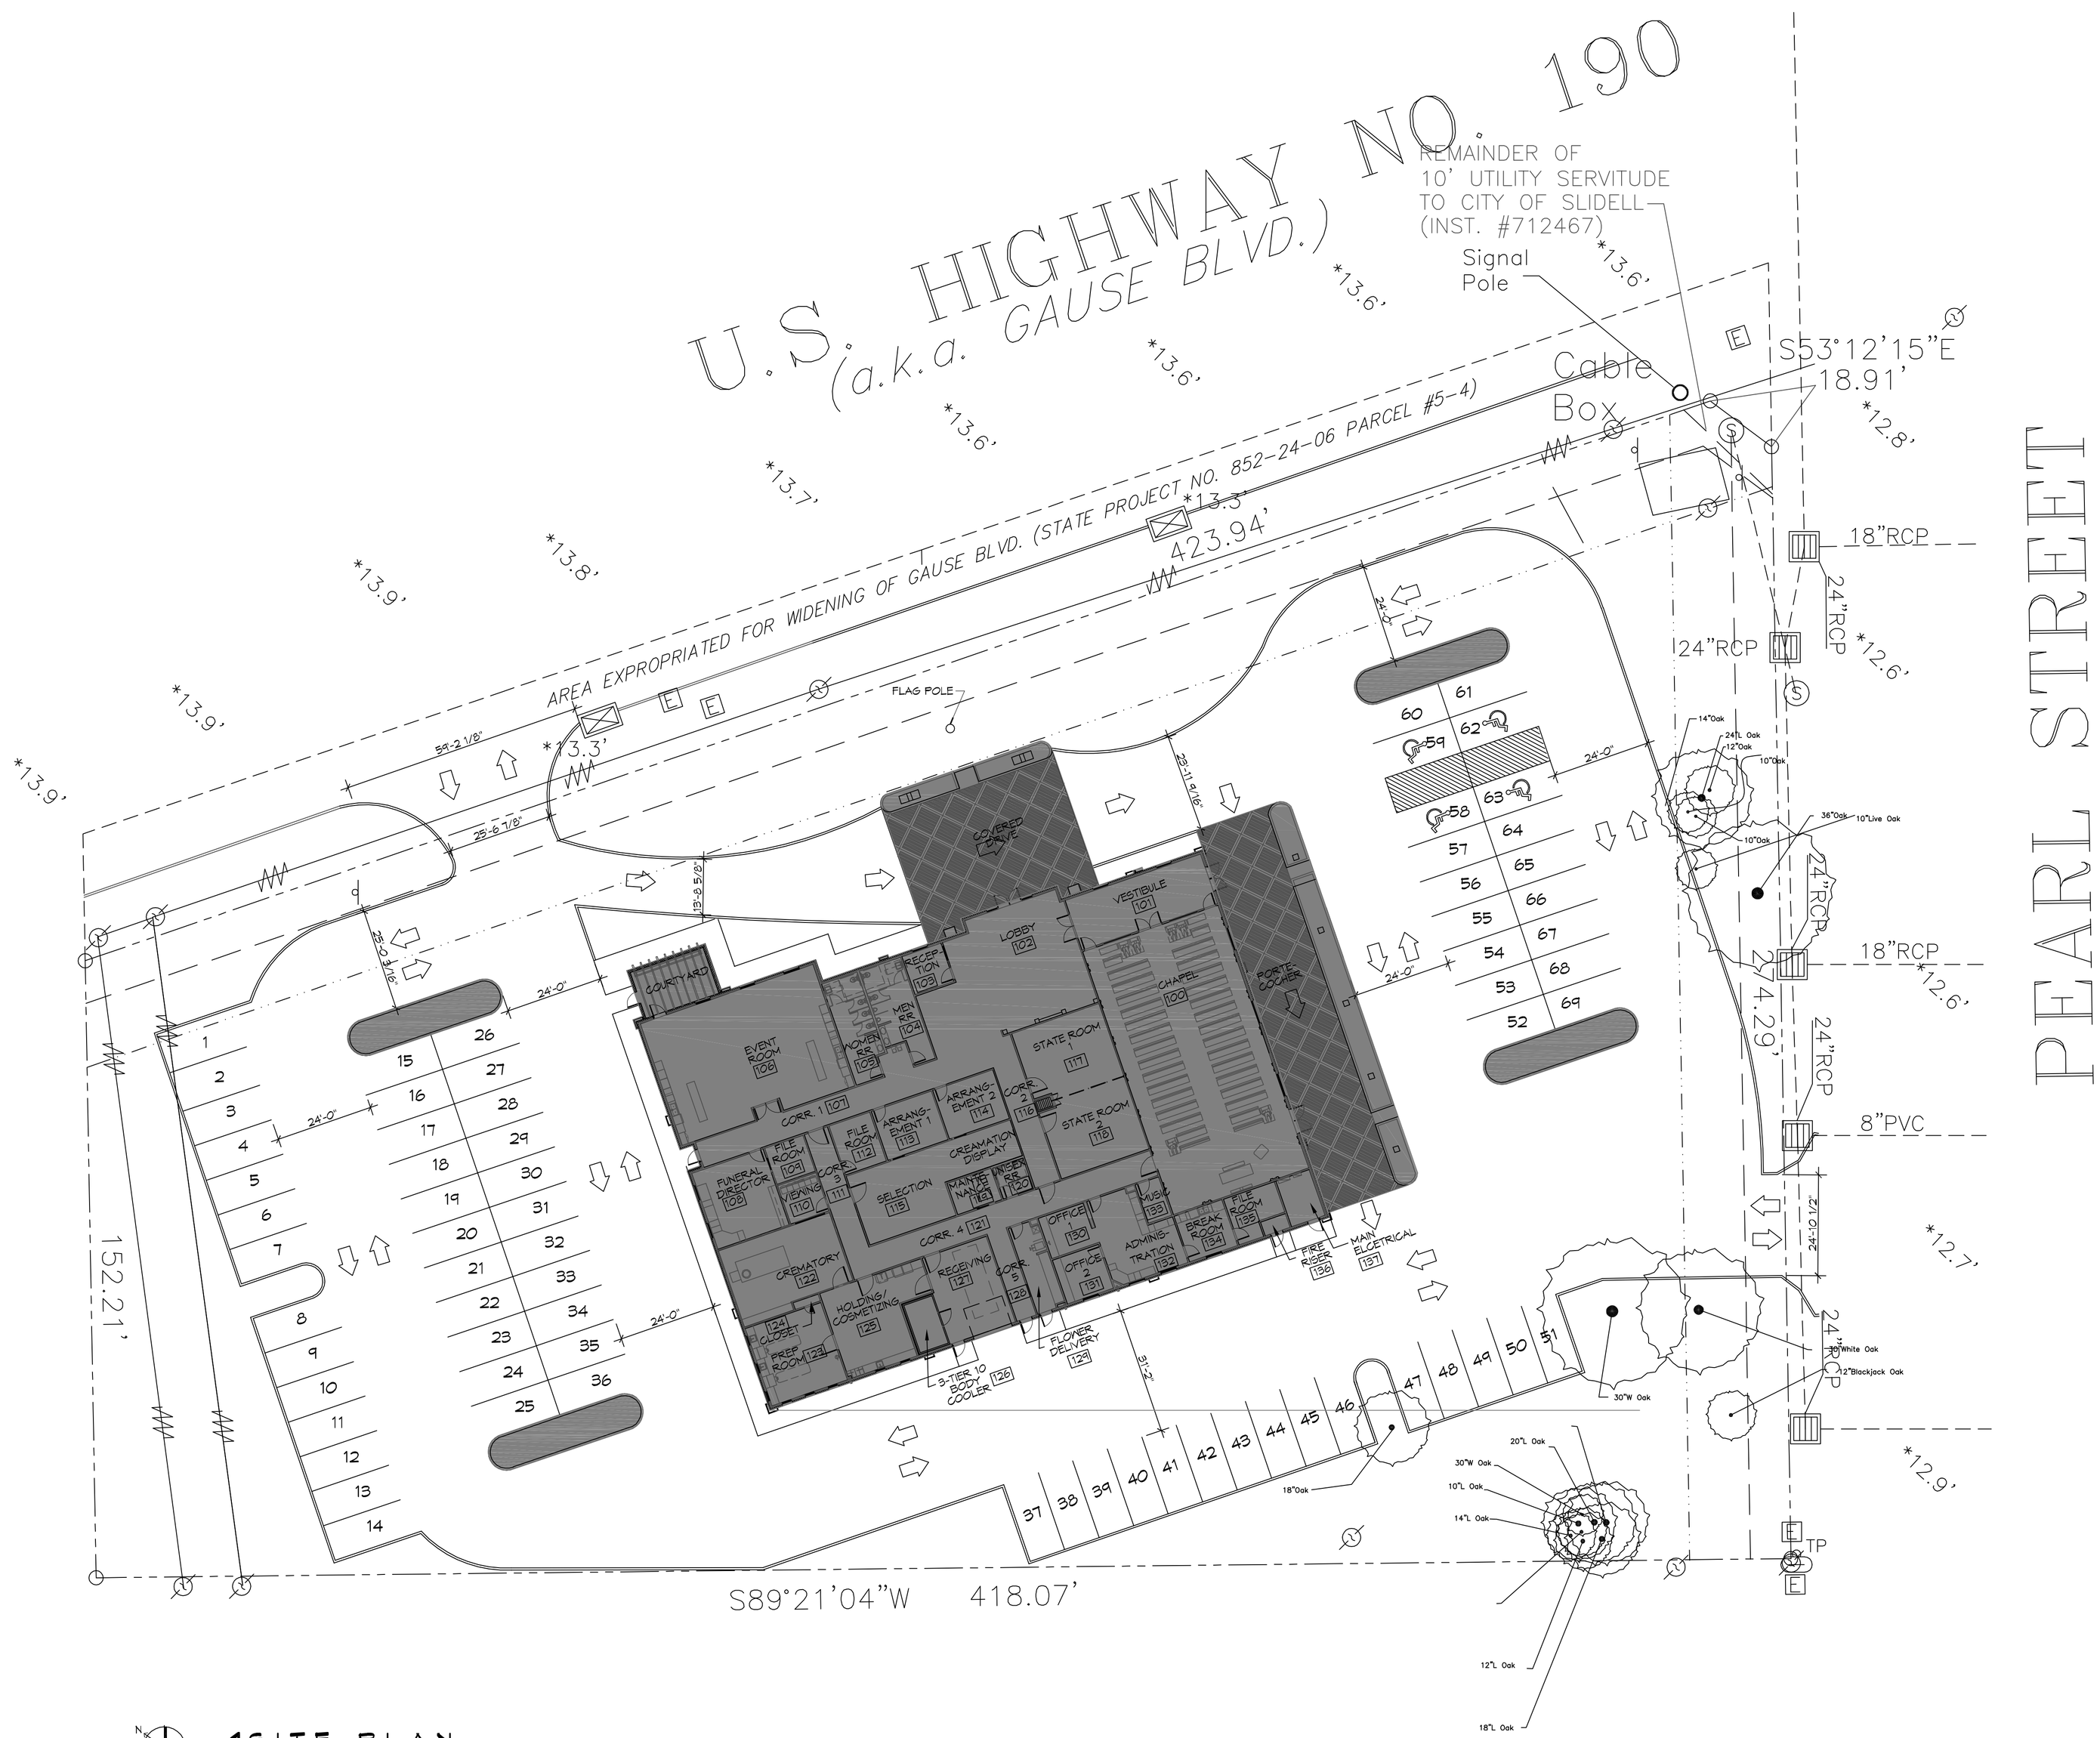

1 SITE PLAN
SCALE: 1" = 20'-0"

PLANNING

ZONED - C4 HIGHWAY COMMERCIAL

PARKING REQUIREMENTS

1 SPACE FOR EACH 5 SEATS IN THE MAIN AUDITORIUM OR 64 SQUARE FEET WHERE THERE ARE NO SEATS.

BUILDING ELEVATION

BASE FLOOD ELEVATION = N/A
FINISHED FLOOR ELEVATION = TBD

FLOOD ZONE

ZONE "C"

DAMMON ENGINEERING, INC.
LOUISIANA & MISSISSIPPI
Chief Engineer: Brian Mistich, PE
554 Old Spanish Trail
SLIDELL, LA 70458
www.dammonengineering.com
info@dammonengineering.com
PH: 985.649.5832

REVISIONS

#	DESCRIPTION	DATE

SEAL:

NEW FUNERAL HOME
2281 GAUSE BLVD E
SLIDELL, LA 70461

JOB No:	2360
DATE:	05-15-2018
DRAWN BY:	CCD
CHECKED BY:	CCD

These drawings and specifications, or copies, are the exclusive intellectual property of Dammon Engineering, Inc. and may not be used for any purpose other than that specifically authorized by Dammon Engineering, Inc. in writing. Unauthorized reuse or disclosure by others, or such as to constitute fraud, are unlawful and prohibited. Where these documents are used for construction purposes, they must be signed and sealed by a licensed professional engineer in the state in which the project is located. Dammon Engineering, Inc. assumes no responsibility for any work done without its seal and signature.

SHEET TITLE:
SITE PLAN WITH SURVEY

DRAWING NUMBER:
C100

SHEET No: 1 of # 7