HARD & GREEN SPACE

PERMEABLE AREA = 606.00 SQ. FT.
EXISTING CONCRETE PARKING = 7047.00 SQ. FT.
NEW CONCRETE PARKING = 4276.00 SQ. FT.
BUILDING AREA = 10,874.00 SQ. FT.
TOTAL AREA = 22,803.00 SQ.FT.

LANDSCAPING NOTES

1. ALL LANDSCAPING INDICATED ON THIS SHEET WILL BE INSTALLED UNDER SEPARATE CONTRACT BY OTHERS AND NOT IN CONTRACT "NG" AND ARE SHOWN FOR COORDINATION AND PERMITTING PURPOSES ONLY.
2. ALL LANDSCAPING SHALL BE DESIGNED AND INSTALLED BY A LANDSCAPING COMPANY LICENSED IN THE STATE OF LOUISIANA.
3. CONTACT LOCAL UNDERGROUND UTILITY SERVICES FOR UTILITY LOCATION AND IDENTIFICATION, PRIOR TO COMMENCING WORK.
4. PERFORM EXCAVATIONS IN THE VICINITY OF UNDERGROUND UTILITIES WITH CARE AND BY HAND. IF NECESSARY. THE CONTRACTOR BEARS FULL RESPONSIBILITY FOR THIS WORK AND DISRUPTION OR DAMAGE TO UTILITIES AND SHALL BE IMMEDIATELY REPAIRED AND AT NO EXPENSE TO THE OWNER.
5. ITEMS ENCOUNTERED BELOW GRADE AND NOT SHOWN ON THE DRAWINGS SHALL BE BROUGHT TO THE ATTENTION OF THE CONTRACTOR.
6. CONTACT THE LOCAL UNDERGROUND SERVICE UPDATE FOR UTILITY LOCATION AND IDENTIFICATION PRIOR TO DEMOLITION.

LEGEND

- AZALEA
  SHRUB: A RELATIVELY LOW-GROWING BUSHY PLANT, USUALLY WITH WOODY STEMS. FOR THE PURPOSE OF THIS DEFINITION, GROUND COVER, TREES AND ANNUALS ARE NOT CONSIDERED SHRUBS. ALL SHRUBS, AT THE TIME OF PLANTING, SHALL HAVE A MINIMUM HEIGHT OF TWO (2) FEET.

- CAMELLIA
  SHRUB: EVERGREEN BUSHY PLANT, USUALLY WITH WOODY STEMS. FOR THE PURPOSE OF THIS DEFINITION, GROUND COVER, TREES AND ANNUALS ARE NOT CONSIDERED SHRUBS. ALL SHRUBS, AT THE TIME OF PLANTING, SHALL HAVE A MINIMUM HEIGHT OF THREE(3) FEET.

- GRASS - PINE MULCH

NOTE: ALL TREES & SHRUBS TO BE MULCHED 1\1/3" DEPTH, ALL OTHER AREAS TO BE COVERED IN LIVE GROUND COVER OR SOD.

LICENSED LANDSCAPER

BILL BROWN JR.
LUXURY LANDSCAPE SERVICES 985-774-5211
HORT. #2377

N

1 LANDSCAPING PLAN
SCALE: 1" = 10'-0"

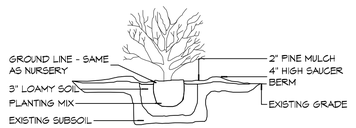

B TYPICAL SHRUB PLANTING

A GROUND COVER

2 DETAILS
SCALE: NTS

DAMMON ENGINEERING, INC.
LOUISIANA & MISSISSIPPI
Chief Engineer: Brian Mistich, PE
554 Old Spanish Trail
Slidell, LA 70458
www.dammonengineering.com
info@dammonengineering.com
PH: 985.649.5832

REVISIONS

#	DESCRIPTION	DATE

SEAL:

NEW FUNERAL HOME

BOYD FAMILY FUNERAL HOME

4800 DOYNIMAN ROAD
NEW ORLEANS, LA

JOB No:	23965	DATE:	10-31-2014
DRAWN BY:	GRD	CHECKED BY:	BB JR

THIS DRAWING AND SPECIFICATIONS, AS INSTRUMENTS OF SERVICE, IS AND SHALL REMAIN THE PROPERTY OF DAMMON ENGINEERING, INC. THEY ARE TO BE USED ONLY FOR THE PROJECT AND SITE NAMED HEREON. THE REPRODUCTION, ALTERATION OR REPUBLICATION IN WHOLE OR IN PART, BY ANY MEANS WHATSOEVER, OF ANY OF THE SUCH INSTRUMENTS OF SERVICE, WITHOUT THE EXPRESS AND WRITTEN PERMISSION OF DAMMON ENGINEERING, INC. IS PROHIBITED. THEY ARE TRANSFERRED TO OTHERS FOR USE ON THIS PROJECT ONLY UPON THE EXPRESS AGREEMENT THAT THE ORIGINAL PROFESSIONAL SEAL AND SIGNATURE AFFIXED TO THE ORIGINAL DOCUMENTS SHALL REMAIN ON THE DOCUMENTS.

SHEET TITLE:
LANDSCAPING PLAN

DRAWING NUMBER:

L101

SHEET No: 1 of # 1