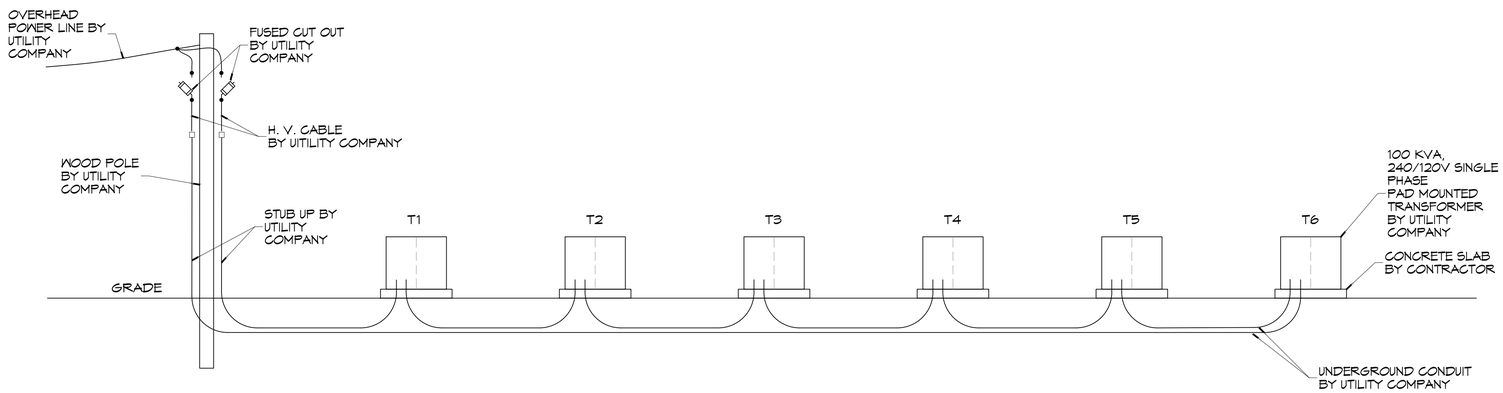

HIGH VOLTAGE PRIMARY RISER DIAGRAM

SCALE: NTS

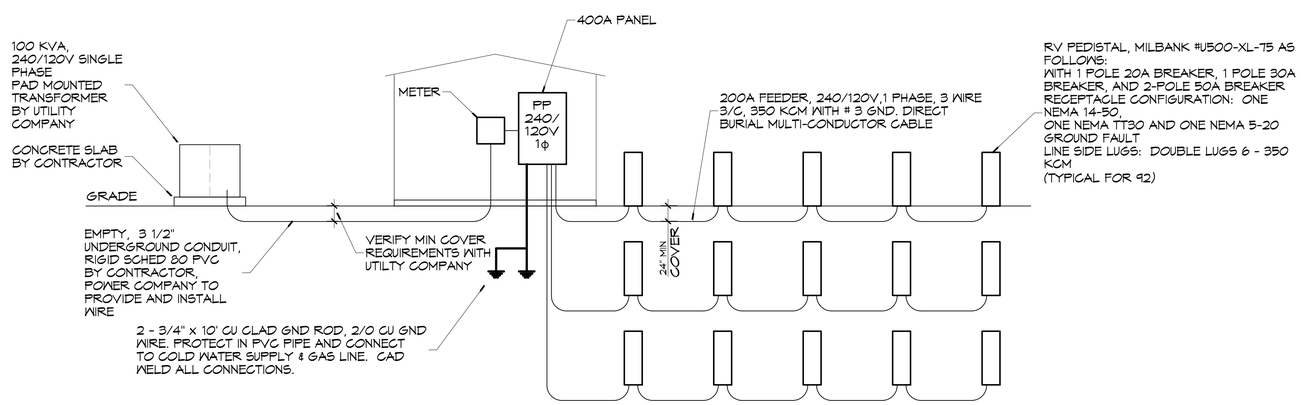

TYPICAL LOW VOLTAGE DIAGRAM

SCALE: NTS

DAMMON ENGINEERING, INC.
LOUISIANA & MISSISSIPPI
www.dammonengineering.com
info@dammonengineering.com
PH: 985.649.5832
Chief Engineer: Brian Mistich, PE
554 Old Spanish Trail
Slidell, LA 70458

#	DESCRIPTION	REVISIONS	DATE

SEAL:

BRIAN A. MISTICH
LICENSED PROFESSIONAL ENGINEER
20971
STATE OF MISSISSIPPI

NEW RECREATIONAL R/V SITE

EXIT 1 R.V. RESORT, LLC.

160 CLYDE MEITZER ROAD
NICHOLSON MS 39466

JOB No: 2456 DATE: 04-11-2024
DRAWN BY: DD/JTL CHECKED BY: BAM

This drawing is the property of Dammon Engineering, and shall not be reproduced in whole or in part without written permission of Dammon Engineering. Any alterations made to this drawing by other than Dammon Engineering, and reuse of this drawing for other projects, shall cease the property of Dammon Engineering, and shall not be reused and shall remain the property of Dammon Engineering, and shall not be reused and shall cease to be