FILE NAME: J:\-- Commercial\GUS MITHCELL BROTHERS AMUSMENTS\GUS MITCHELL SITE NORTH\NEW METAL BLDG\C-1 SITE PLAN reve 2 with bldgold.dwg PLOT DATE & TIME: Tuesday, September 18, 2018 2:10:05 PM

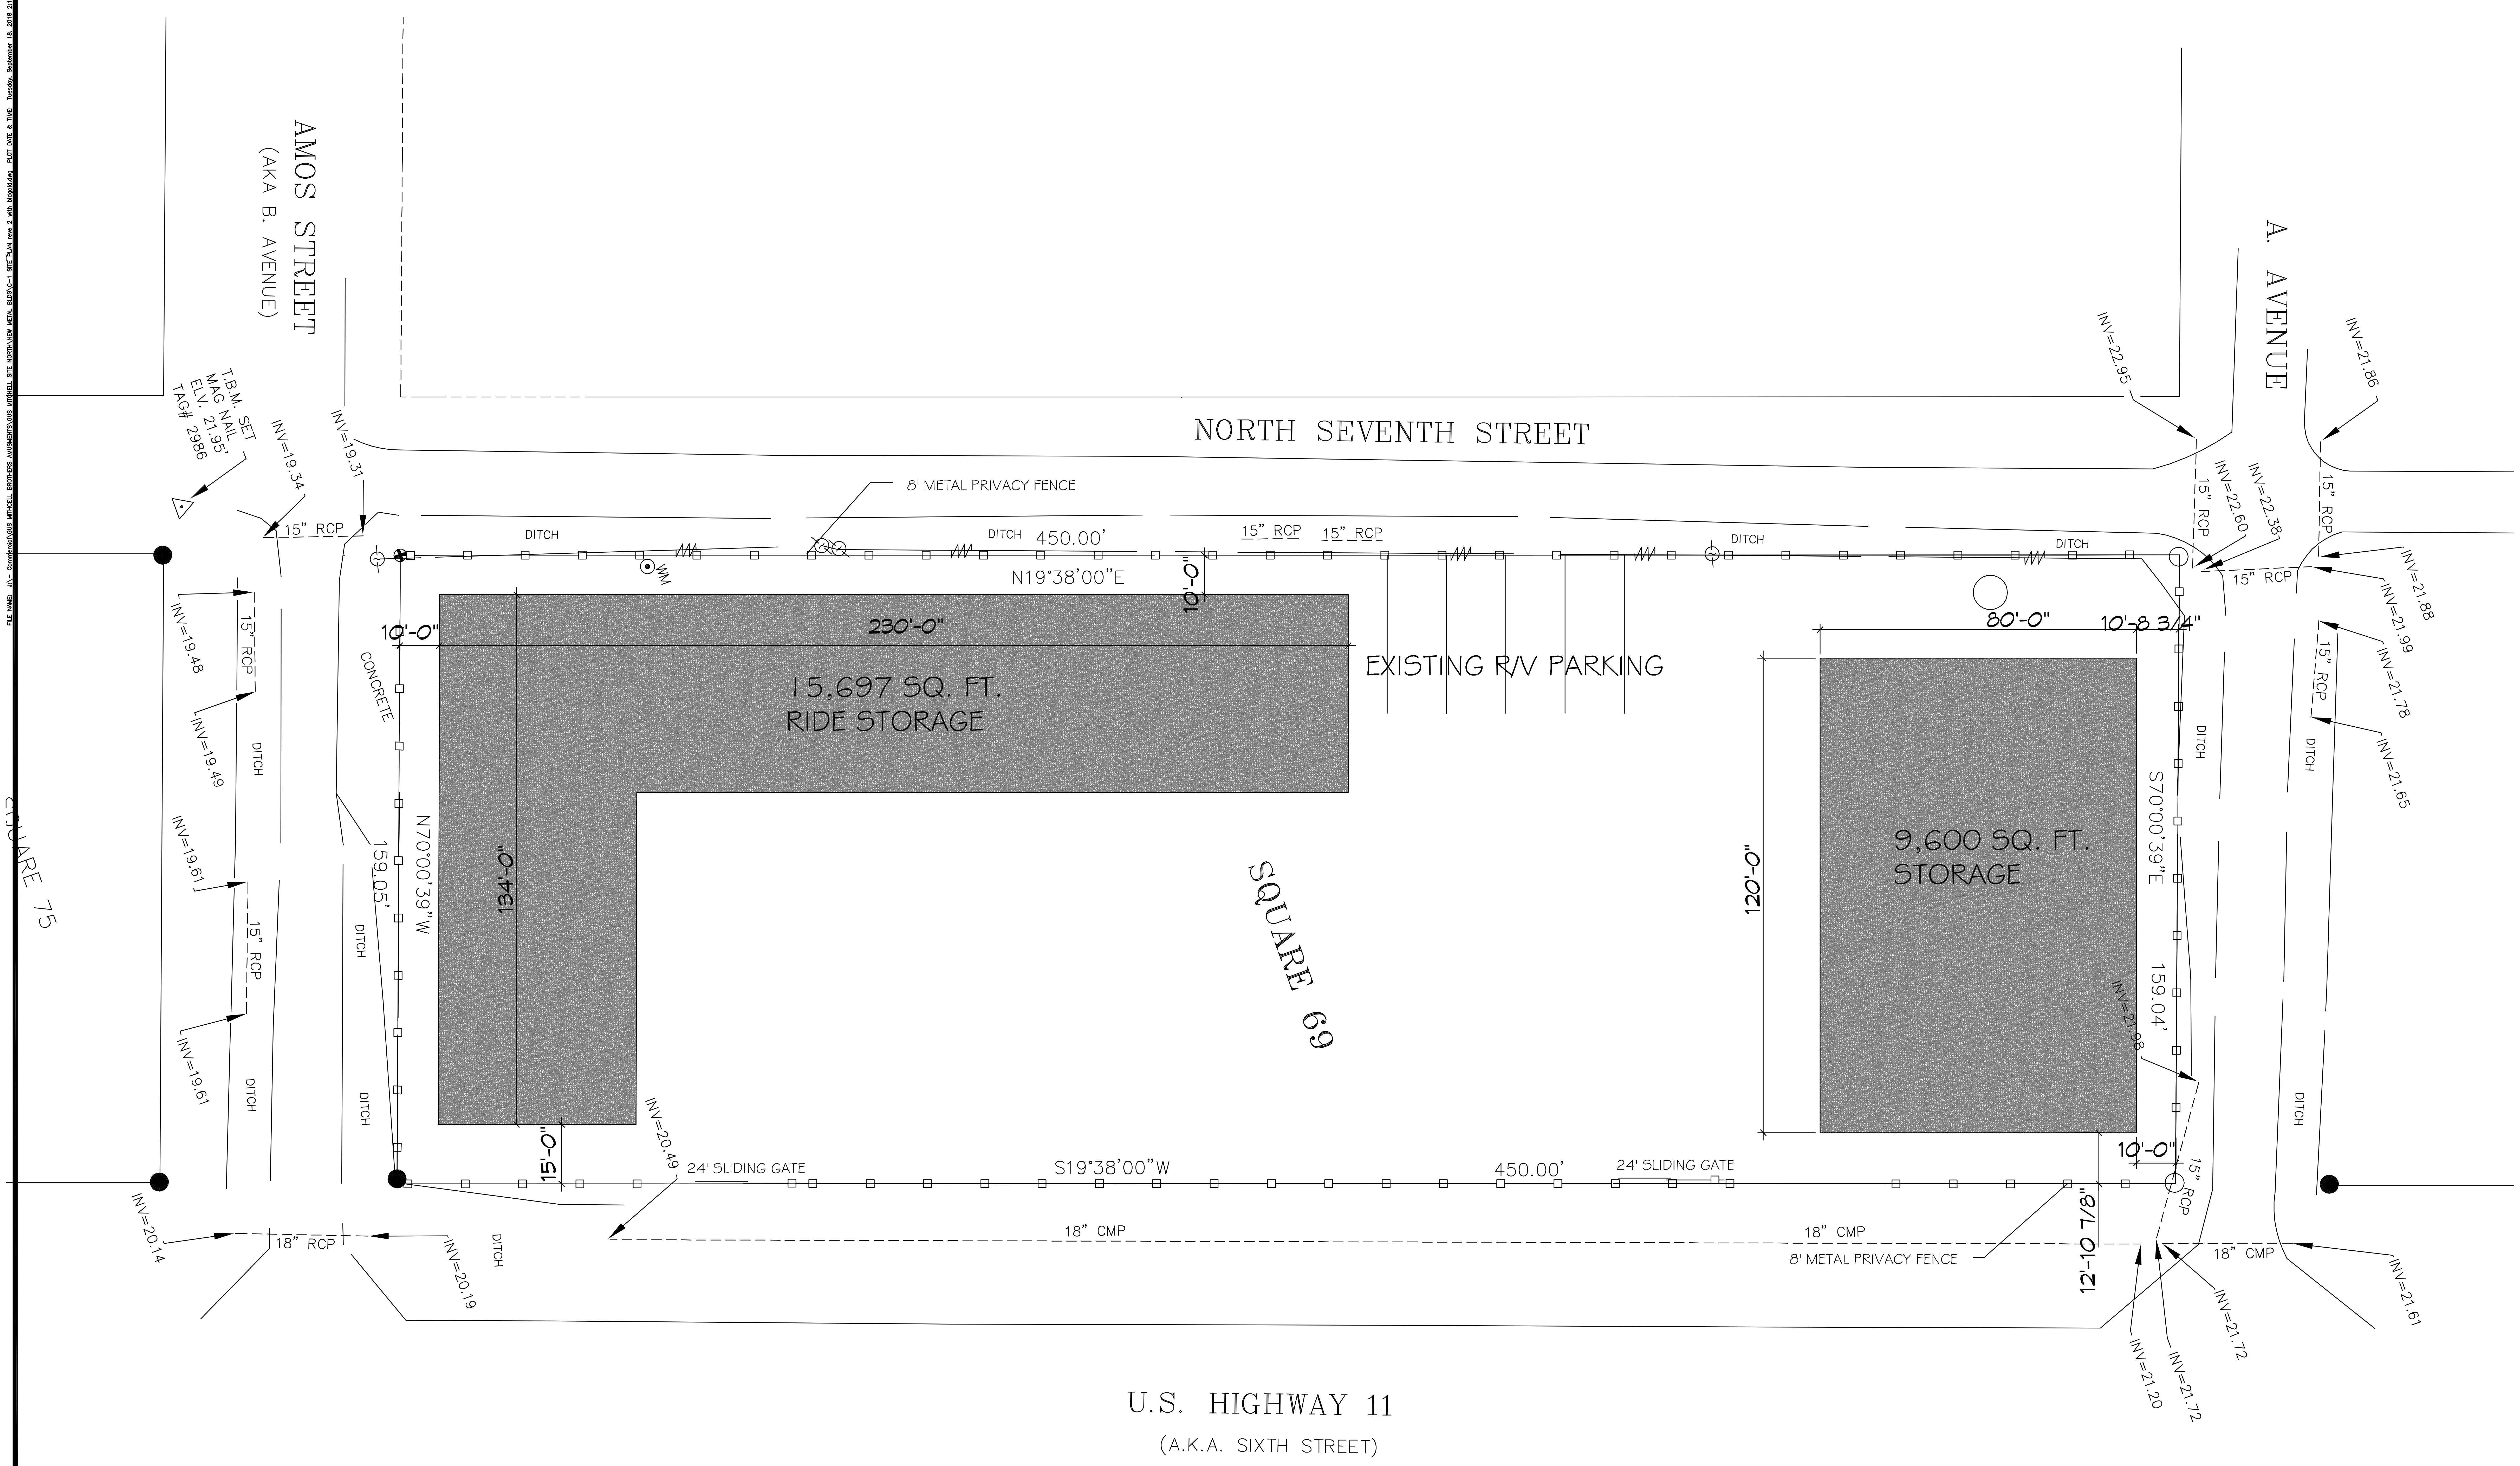

AMOS STREET
(AKA B. AVENUE)
NORTH SEVENTH STREET
A. AVENUE
U.S. HIGHWAY 11
(A.K.A. SIXTH STREET)
SQUARE 75
SQUARE 69
T.B.M. SET
MAG NAIL
ELV. 21.95'
TAG# 2986
INV=19.34
INV=19.31
INV=19.48
INV=19.49
INV=19.61
INV=19.61
INV=20.14
INV=20.19
INV=20.49
INV=22.95
INV=21.86
INV=22.60
INV=22.38
INV=21.88
INV=21.99
INV=21.78
INV=21.65
INV=21.98
INV=21.72
INV=21.72
INV=21.20
INV=21.61
15" RCP
18" RCP
18" CMP
DITCH
CONCRETE
WM
8' METAL PRIVACY FENCE
450.00'
N19°38'00"E
S19°38'00"W
N70°00'39"W
S70°00'39"E
159.05'
159.04'
10'-0"
230'-0"
134'-0"
15'-0"
80'-0"
10'-8 3/4"
120'-0"
12'-10 7/8"
15,697 SQ. FT.
RIDE STORAGE
9,600 SQ. FT.
STORAGE
EXISTING R/V PARKING
24' SLIDING GATE

N

1 SITE PLAN
SCALE: 1" = 20'-0"

DAMMON
ENGINEERING, INC.
LOUISIANA & MISSISSIPPI

Chief Engineer: Brian Mistich, PE
554 Old Spanish Trail
Slidell, LA 70458

www.dammonengineering.com
info@dammonengineering.com
PH: 985.649.5832

REVISIONS

#	DESCRIPTION	DATE
1		

SEAL:

SITE LAYOUT
GUS
MITCHELL
AMUSMENTS
ALTON LA.

JOB No:	2341	DATE:	09-18-2018
DRAWN BY:	CKD	CHECKED BY:	BAM

The above drawings and specifications, designs and arrangements represented thereby are and shall remain the property of Dammon Engineering, and no part thereof shall be copied, disclosed to others, or used in connection with any work or project other than the specific project for which the have been prepared and developed without written consent of Dammon Engineering. Visual contact with these drawings or specifications shall constitute conclusive evidence of acceptance of these restrictions.

SHEET TITLE:
SITE PLAN

DRAWING NUMBER:
C101

SHEET No: 1 of # 1