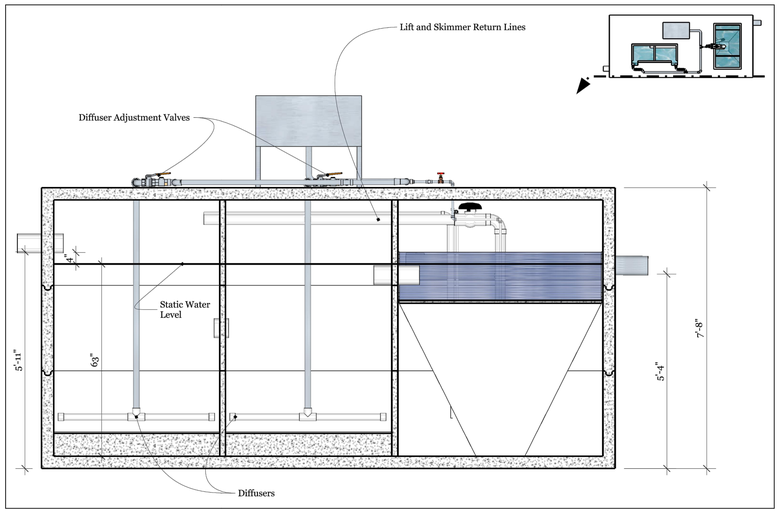

Linear Profile Section Cut	www.sciprecast.com bidding@sciprecast.com Fax 985-641-4912	SCI Precast 153 Industrial Drive Slidell, LA 70460 985-649-3782	REVISIONS MM/DD/YY — REMARKS 1 mm/dd/yy ... 2 mm/dd/yy ... 3 mm/dd/yy ... 4 mm/dd/yy ... 5 mm/dd/yy ...
	2,000 Gallon Per Day Sewage Treatment Plant		

A 001

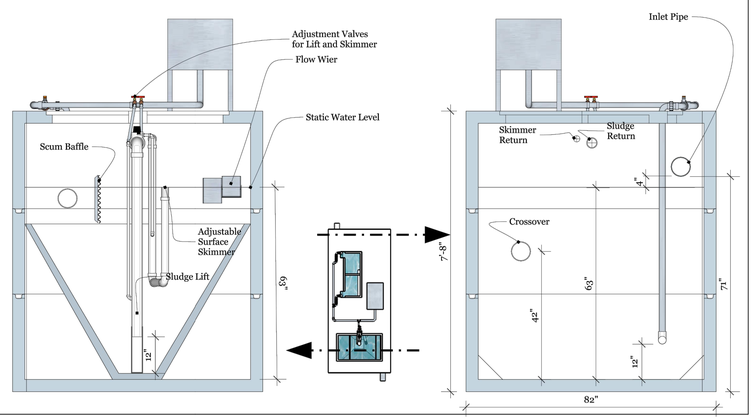

Clarifier and Aeration Chamber Section Cuts	www.sciprecast.com bidding@sciprecast.com Fax 985-641-4912	SCI Precast 153 Industrial Drive Slidell, LA 70460 985-649-3782	REVISIONS MM/DD/YY — REMARKS 1 mm/dd/yy ... 2 mm/dd/yy ... 3 mm/dd/yy ... 4 mm/dd/yy ... 5 mm/dd/yy ...
	2,000 Gallon Per Day Sewage Treatment Plant		

A 003

Zoeller Model 49 Effluent lift pump

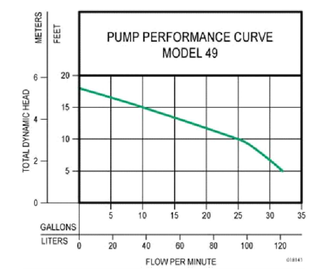

MODEL		49	
Feet	Meters	Gal.	Liters
5	1.5	32	121
10	3.0	25	95
15	4.6	10	38
Shut-off Head:		18 ft. (5.5m)	

DAMMON ENGINEERING, INC.
LOUISIANA & MISSISSIPPI
www.dammonengineering.com
info@dammonengineering.com
PH: 985.649.5832 F: 985.641.5950
Chief Engineer: Brian Mistich, PE
554 Old Spanish Trail
Slidell, LA 70458

#	DESCRIPTION	DATE

REVISIONS

SEAL:

PRELIMINARY NOT FOR CONSTRUCTION

GUS MITCHELL SQUARE 89 & 92

ALTON
ST. TAMMANY PARISH, LOUISIANA

JOB No: –
DATE: FEBRUARY, 2016
DRAWN BY: MNM
CHECKED BY: CKD

THIS DOCUMENT IS PROVIDED AS AN INSTRUMENT OF SERVICE, THE REPORT AND ALL PLANS AND SPECIFICATIONS CONTAINED HEREIN ARE AND SHALL REMAIN THE PROPERTY OF DAMMON ENGINEERING, AND MUST BEAR THE ORIGINAL SIGNATURE AND SEAL OF THE PROFESSIONAL ENGINEER TO BE VALID AND ENFORCEABLE. ANY REPRODUCTION OF THIS REPORT OR PORTIONS THEREOF, WHICH HAS NOT BEEN PREPARED AND STAMPED WITHOUT WRITTEN CONSENT OF DAMMON ENGINEERING, IS PROHIBITED AND ANY REPRODUCTION OF THE PROJECT DESIGN, IN WHOLE OR IN PART, FOR ANY PURPOSE OTHER THAN THE PROJECT FOR WHICH THIS PLAN WAS PREPARED AND STAMPED IS PROHIBITED.

SHEET TITLE:
SEWER LAYOUT

DRAWING NUMBER:
C-2

SHEET No: 00 of –